


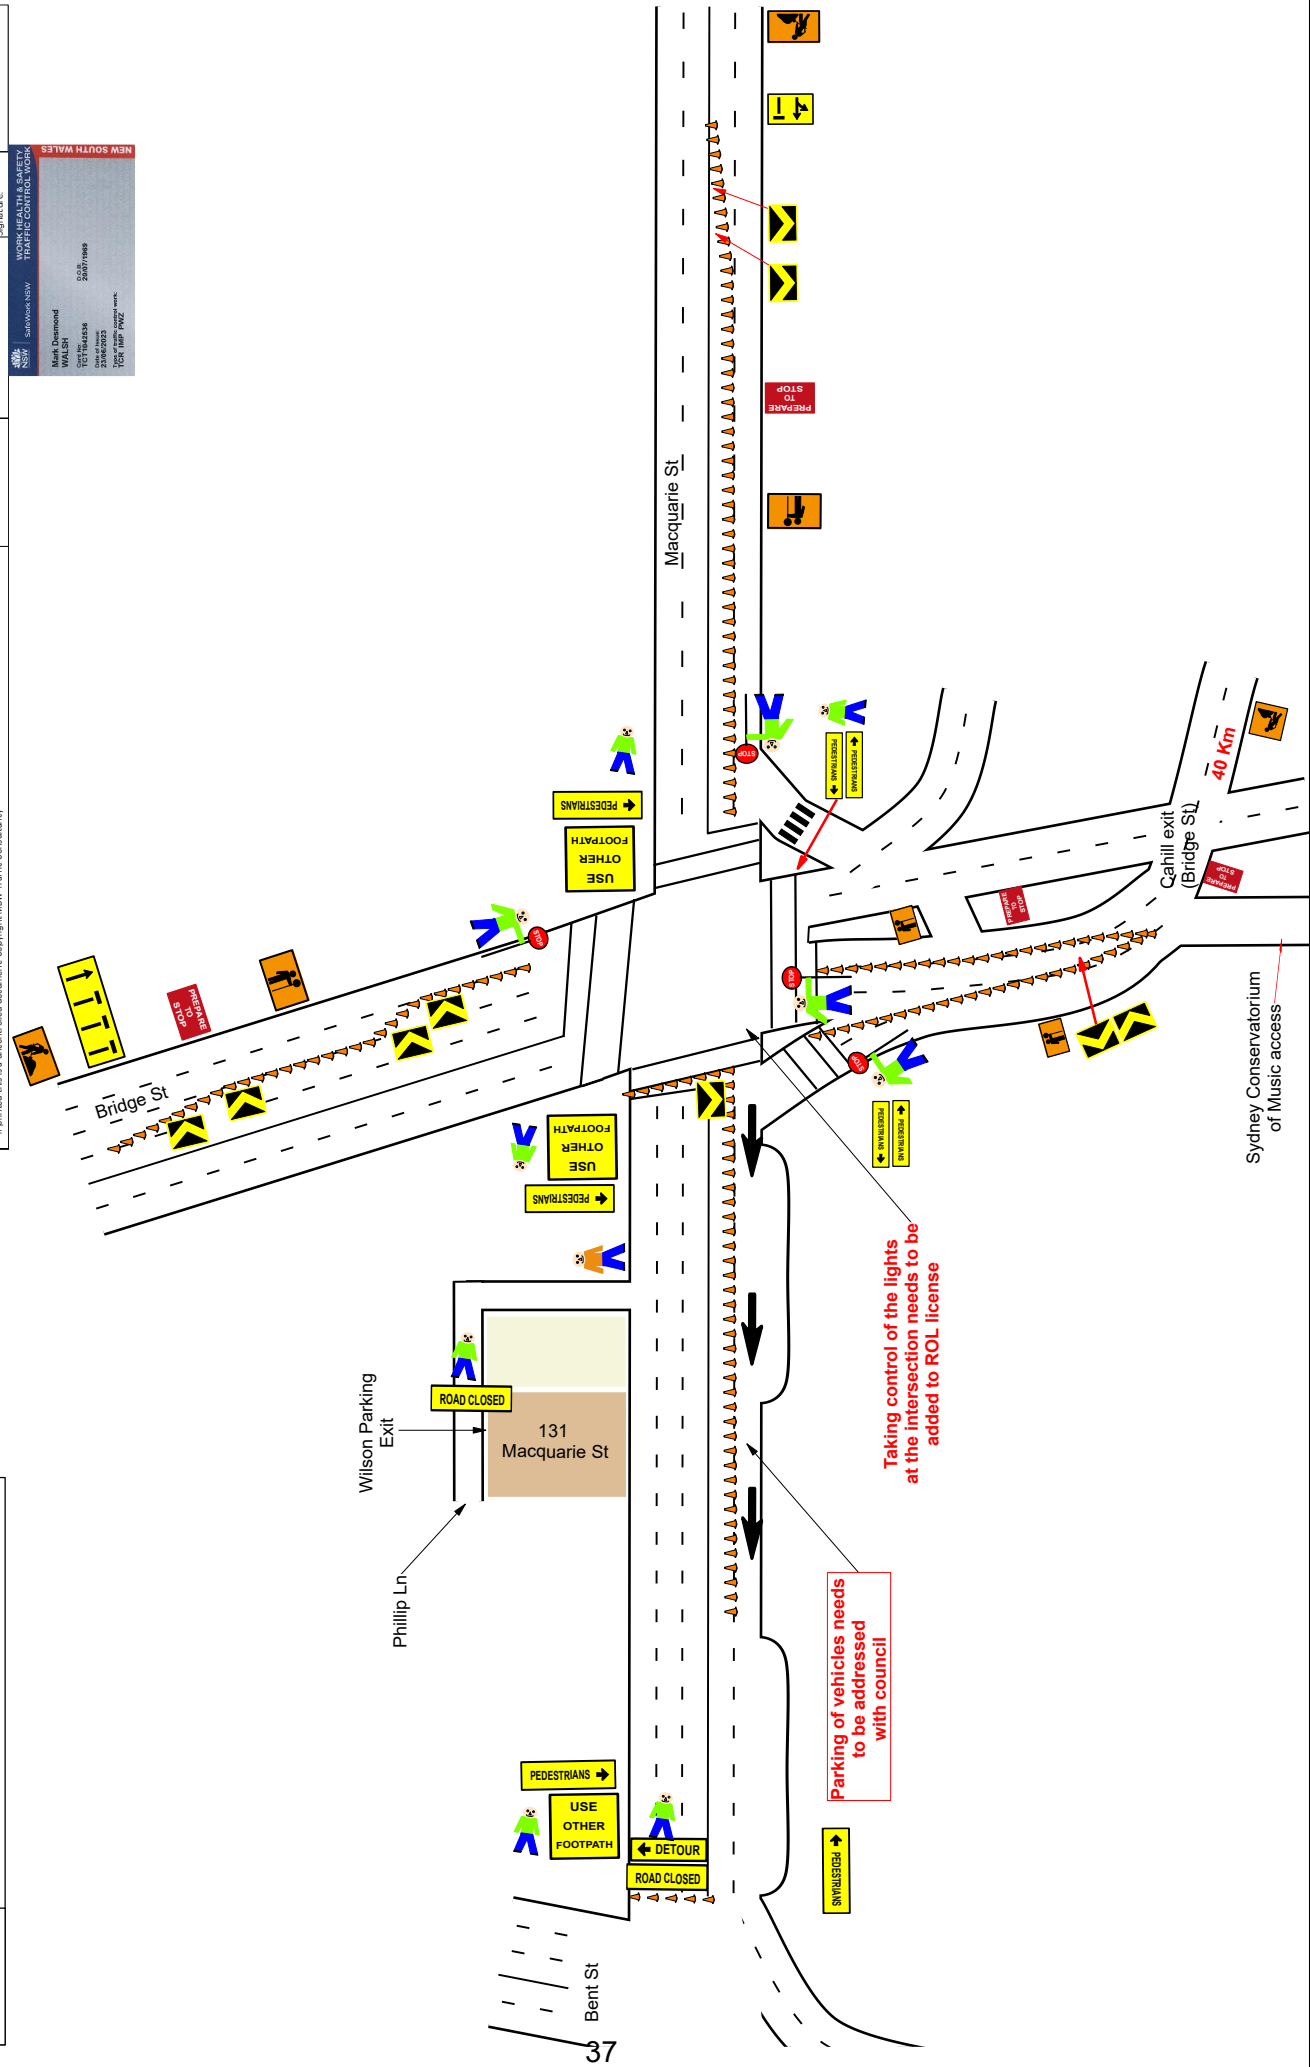



MDW Traffic Consultancy

Date: 2nd October 2025


Author: Mark Walsh

Project: Crane Lift

Comments:

1: Ensure ROL is activated prior to placing any devices on the road

2: Must be used in conjunction with TGS 1

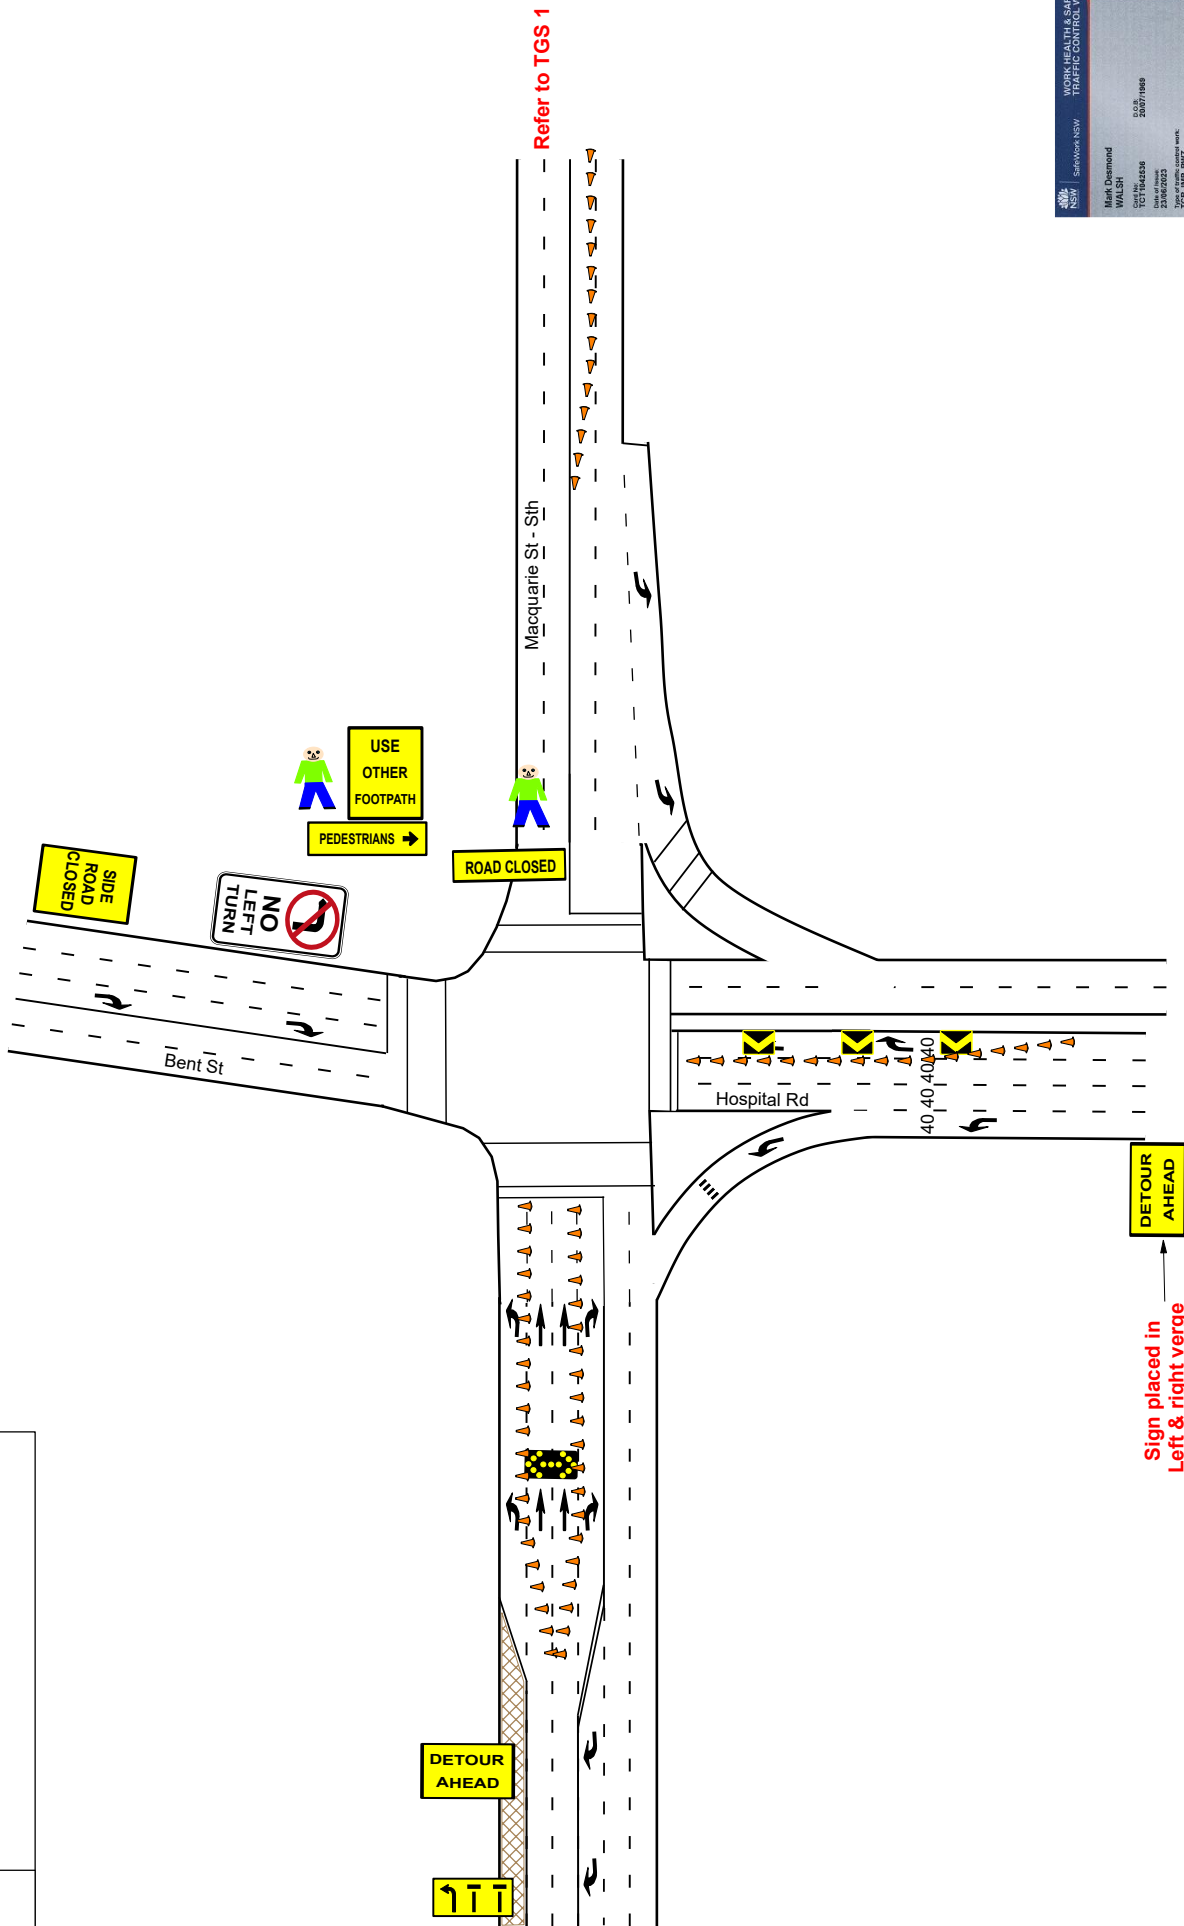

NEW SOUTH WALES

WORKSHEETS & SHEETS

TRAFFIC CONTROL WORK

Mark Desmond

WALSH

TCT No: 1042536

Date of issue: 23/06/2023

TOR IMP PWZ

Sign spacing	30 m	Cone spacing	5 m	Taper length	30 m	Buffer zone	30 m	Road speed	50 km unless marked	Work site speed	50 km	
This traffic control plan is not to scale. This plan is for MDW Traffic Consultancy employees use only.												
The traffic control plan has been drawn in accordance with AS 1742.3 - 2019												
The traffic control plan remains the property of MDW Traffic Consultancy												
The traffic control plan may not be altered, modified or adjusted without the written consent of MDW Traffic Consultancy and the author.												
If printed this is a uncontrolled document. Copyright MDW Traffic Consultancy												
								Cone Size	500mm	Design	Mark Desmond	
								File Name	RBS - MAC	PWZ #	1042536	
								Version	1	Page #	2 of 3	
								Sign Size	900mm x 1200mm	Date Drawn	02/10/25	
								"B" size		Author's Signature		
								Reviewer	Jason Anderson TCT1017697			