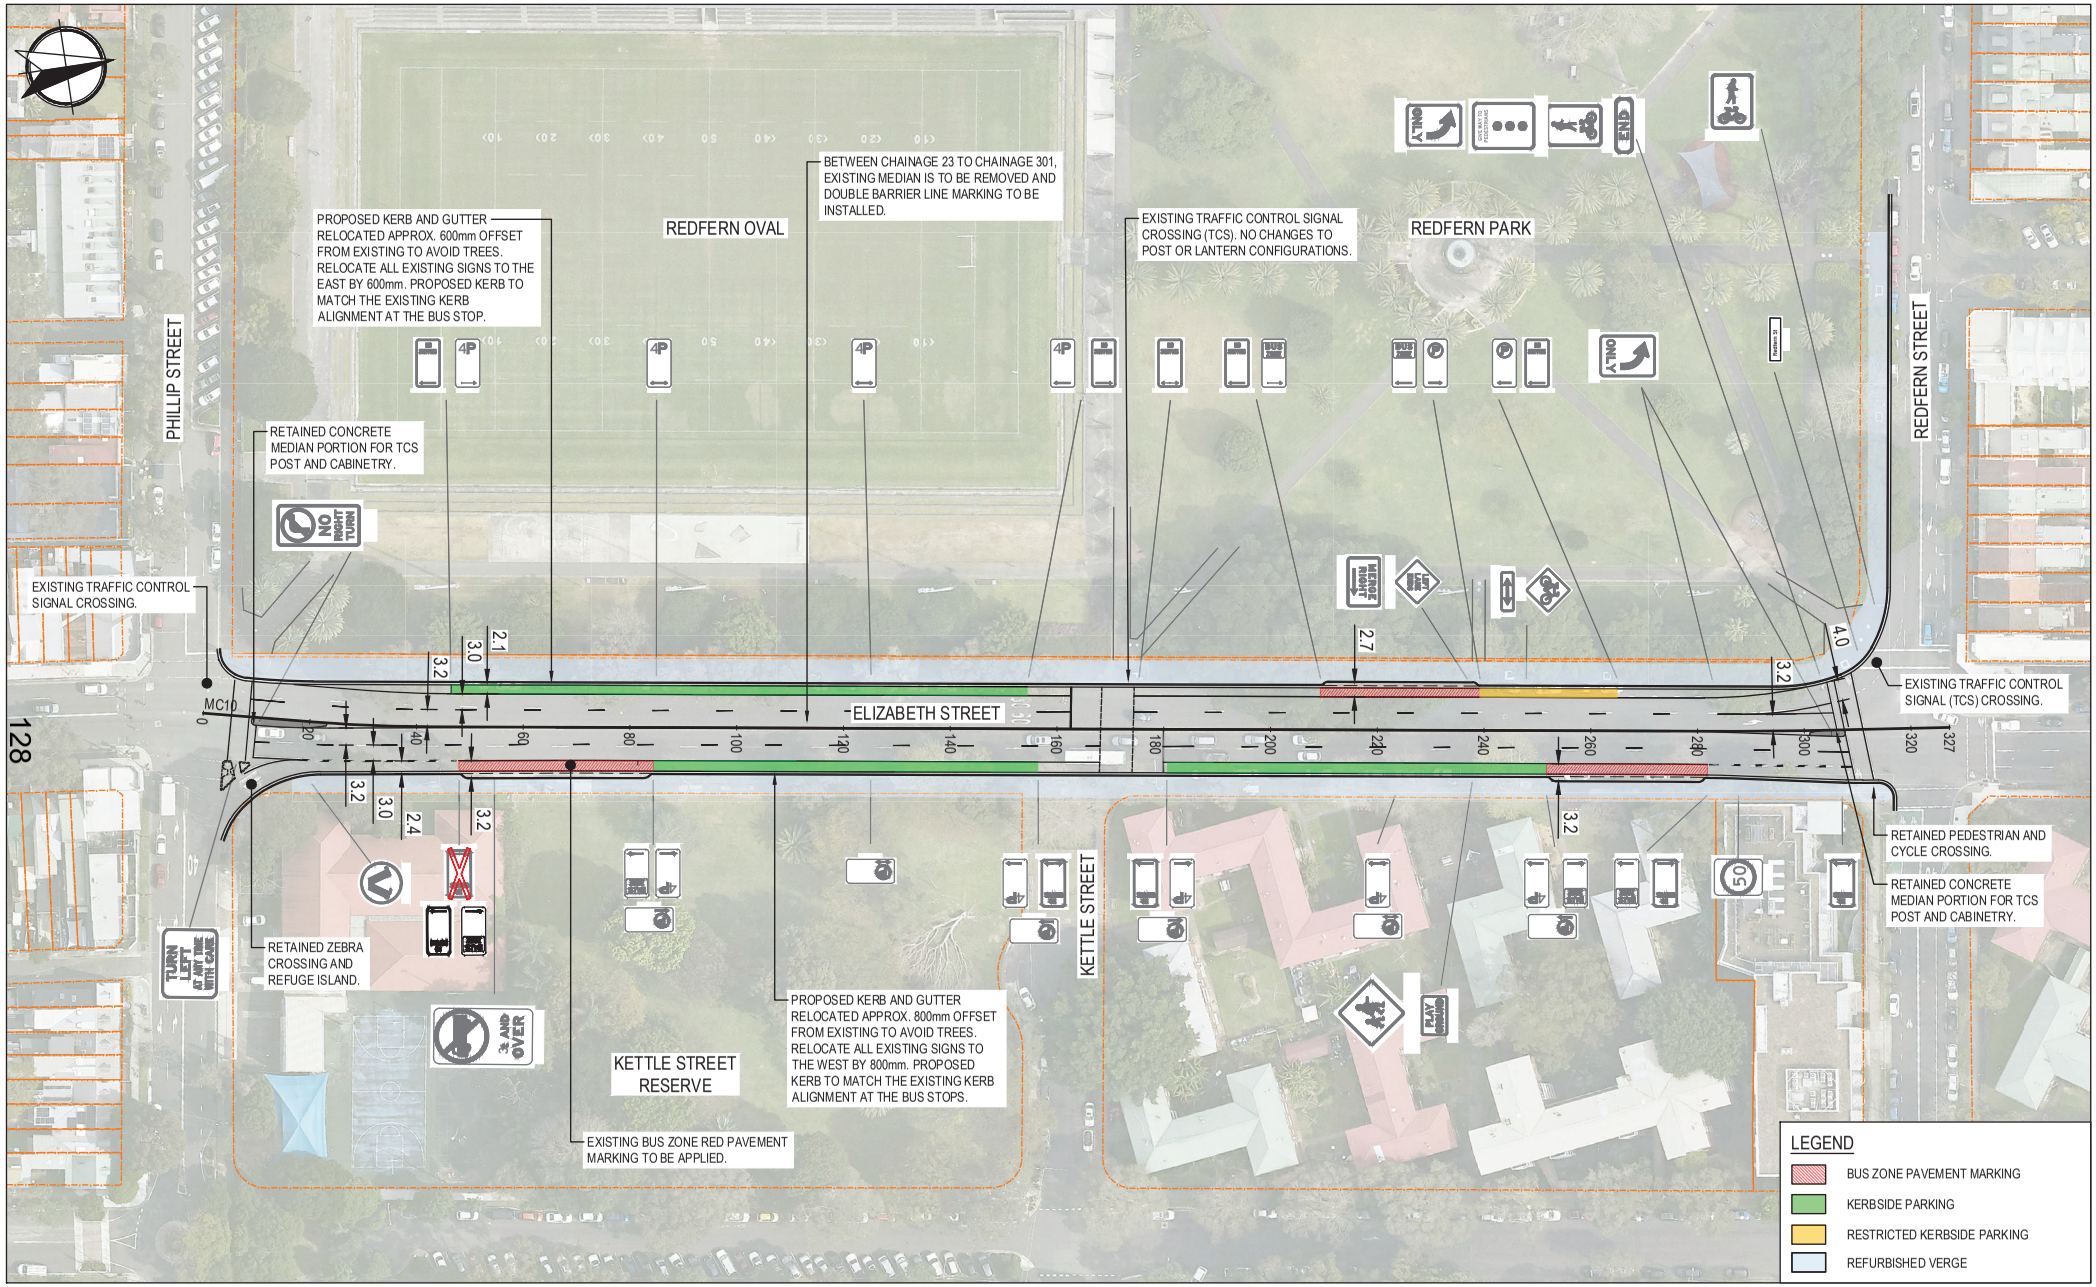


## NOTES

1. ALL DIMENSIONS ARE IN METRES (UNLESS NOTED OTHERWISE).

PLAN 1
SCALE 1:1000

0 10m 20 30 40
SCALE 1:1000

FOR INFORMATION ONLY
NOT TO BE USED FOR CONSTRUCTION PURPOSES

DRAWING COLOUR CODED - PRINT ALL COPIES IN COLOUR

| | | | |
|---|---|---|---|
| DESIGNER: ERM ENGINEERING RISK MANAGEMENT ENVISION • ENGAGE • ENGINEER | CLIENT: SYDNEYCIVIL | ELIZABETH STREET, REDFERN<br>TRAFFIC COMMITTEE PLAN<br>GENERAL ARRANGEMENT PLAN | INFORMATION DOC No. 9271-10761207-ES-SKT-1001<br>SHEET 1<br>DATE: 05.11.2025 REV: 02 |