Attachment B

Updated Drawings -
Quietway at Riley Street
(Original Endorsed Scope)

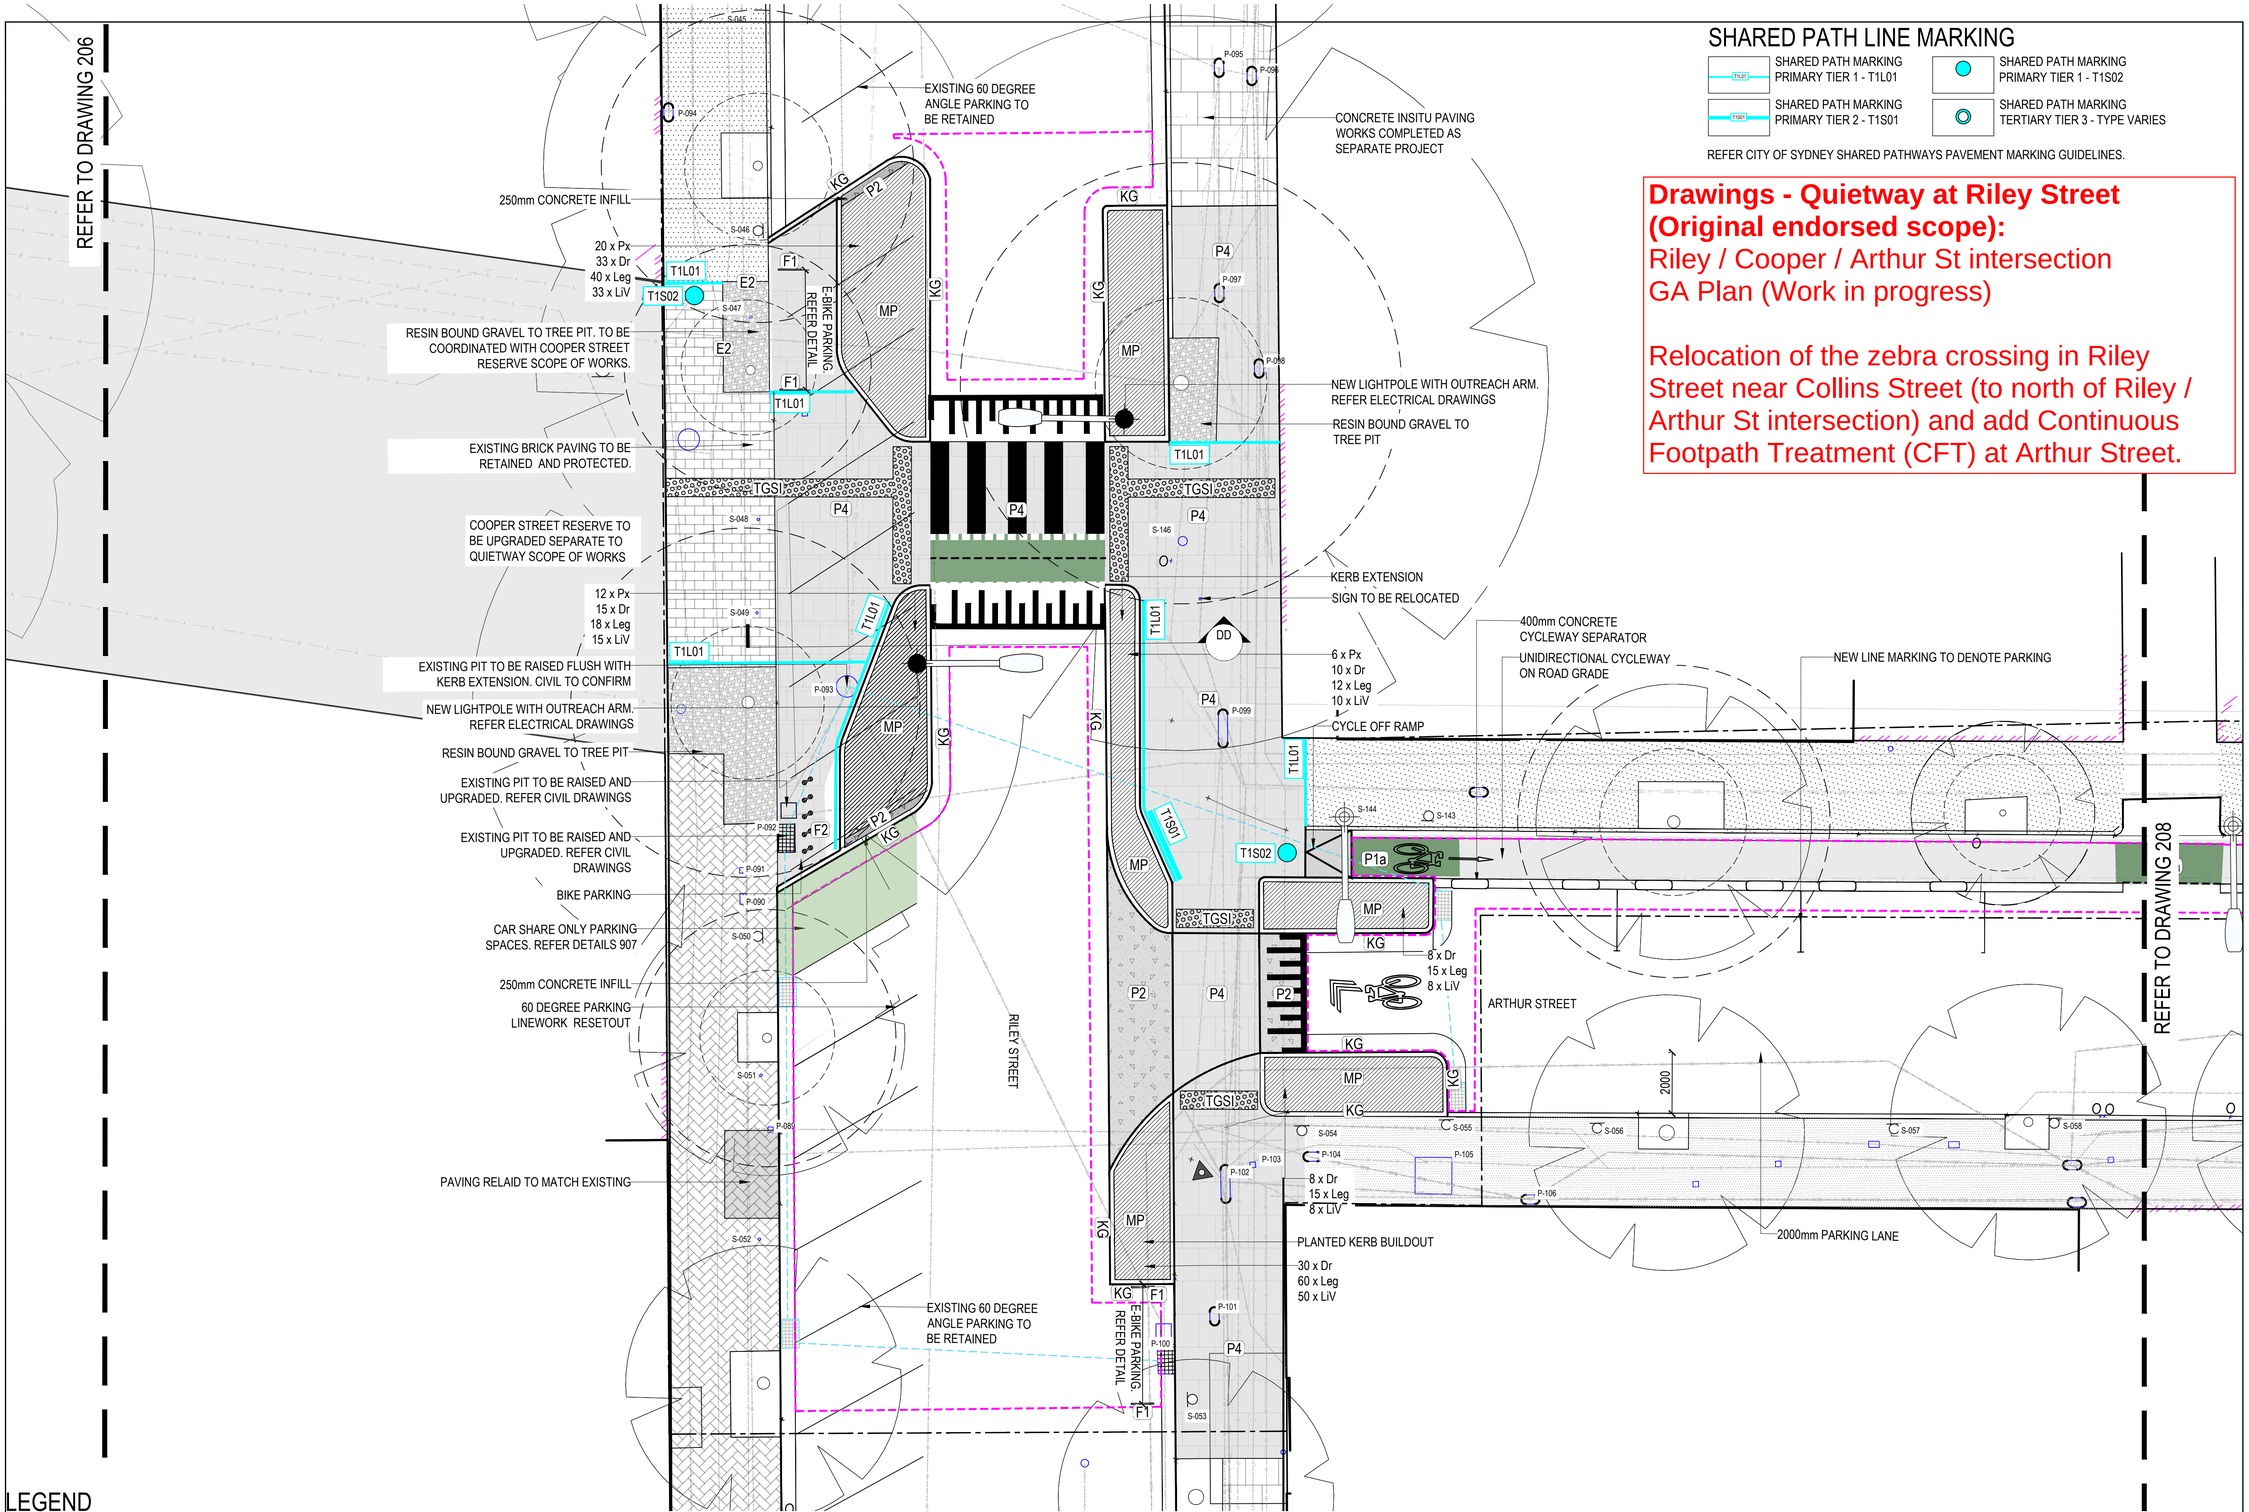

SHARED PATH LINE MARKING

- SHARED PATH MARKING PRIMARY TIER 1 - T1L01
- SHARED PATH MARKING PRIMARY TIER 1 - T1S02
- SHARED PATH MARKING PRIMARY TIER 2 - T1S01
- SHARED PATH MARKING TERTIARY TIER 3 - TYPE VARIES

REFER CITY OF SYDNEY SHARED PATHWAYS PAVEMENT MARKING GUIDELINES.

Drawings - Quietway at Riley Street (Original endorsed scope):
Riley / Cooper / Arthur St intersection
GA Plan (Work in progress)

Relocation of the zebra crossing in Riley Street near Collins Street (to north of Riley / Arthur St intersection) and add Continuous Footpath Treatment (CFT) at Arthur Street.

LEGEND

- SCOPE OF WORK
- CADASTRE BOUNDARY
- EXISTING TREE CANOPY WITH SRZ AND TPZ. REFER ARBORIST REPORT
- PROPOSED TREE. REFER PLANTING SCHEDULE
- EXISTING MASS PLANTING.
- MP — PROPOSED MASS PLANTING. REFER PLANTING SCHEDULE
- EXISTING KERB. REFER CIVIL DRAWINGS
- KG — KERB AND GUTTER. REFER CIVIL ENGINEER DETAILS
- KO — PROPOSED CONCRETE KERB. REFER CIVIL ENGINEER DETAILS
- KOb — TRACHYTE KERB. KERB LOCATION TO BE CONFIRMED BY CoS
- KOc — SANDSTONE KERB. KERB LOCATION TO BE CONFIRMED BY COS
- KOd — BLUESTONE KERB. KERB LOCATION TO BE CONFIRMED BY COS
- E1 — EDGE TYPE 1 - CONCRETE EDGE . REFER MATERIALS SCHEDULE
- P1 — PAVING TYPE 1 - ASPHALT PAVEMENT. REFER CIVIL DRAWINGS
- P1a — PAVING TYPE 1 - ASPHALT PAVEMENT. CYCLEWAY WARNING MARKINGS
- P2 — PAVING TYPE 2 - CONCRETE REFER CIVIL DRAWINGS
- P3 — PAVING TYPE 3 - PORPHYRY UNIT PAVERS (NOT CoS STANDARD)
- P4 — PAVING TYPE 4 - INSITU CONCRETE PAVING (CoS STANDARD)
- P5 — PAVING TYPE 5 - GRANITE UNIT PAVERS (CoS STANDARD)
- P6 — PAVING TYPE 5 - BRICK PAVING (CoS STANDARD)
- EXISTING ASPHALT
- EXISTING CONCRETE
- EXISTING BRICK PAVING
- LOADING ZONE LINE MARKING
- CAR SHARE PARKING ZONE. REFER DETAIL 907
- QUIETWAY ROAD MARKINGS
- CONCRETE CYCLEWAY SEPARATOR. REFER CIVIL DRAWINGS
- TGSI — PROPOSED TACTILE GROUND SENSORY INDICATOR.
- EXISTING LIGHT POLE WITH OUTREACH ARM
- PROPOSED LIGHT POLE WITH OUTREACH ARM. REFER ELECTRICAL DRAWINGS
- EXISTING POWER POLE
- EXISTING STORMWATER DRAIN
- NEW STORMWATER DRAIN. REFER CIVIL DRAWINGS
- EXISTING SIGN. REFER CIVIL DRAWINGS
- EXISTING PIT LID. REFER PIT SCHEDULE
- MILL AND RESHEET EXTENTS REFER MILL AND RESHEET PLANS
- F1 — FURNITURE TYPE 1 - SLIM HOOP BIKE PARKING REFER MATERIAL SCHEDULE
- MATERIALITY CHANGE IN KERB

place design group.

SYDNEY
Level 4
10 James St,
Waterloo NSW 2017
T + 61 2 9290 3300

© Place Design Group Pty Ltd A.C.N. 082 370 063

All information displayed, transmitted or carried within this drawing is protected by Copyright and Intellectual Property laws. The information contained in this document is confidential. Recipients of this document are prohibited from disclosing the information herein to any person without the written consent of Place Design Group. Annotated dimensions take precedence over any measures of scale. Verify all dimensions on site prior to construction. This drawing may display with permission a combination of specialist and other consultant(s) input and linework. Nominated specialist and consultant information contained within this document is referenced from their supplied documentation and is contained in this document as indicative only and not for construction or certification purposes.

PROJECT
SURRY HILLS QUIETWAY

CLIENT
CITY OF SYDNEY

NOTES

ALL DRAWINGS TO BE PRINTED IN COLOUR.

ALL SIZES AND DIMENSIONS ARE INDICATIVE + FOR COSTING PURPOSED ONLY.

CONTRACTOR IS TO PROVIDE SHOP DRAWINGS FOR APPROVAL AND ALL DIMENSIONS ARE TO BE CHECKED AND VERIFIED ON SITE PRIOR TO COMMENCEMENT OF WORKS.

SIZES OF AND DIMENSIONS TO ANY SERVICE ELEMENTS ARE INDICATIVE ONLY.

ALL DETAILED SUBBASES ARE INDICATIVE ONLY AND TO BE CONFIRMED BY CONTRACTOR PRIOR TO WORKS

ISSUE	CODE	ISSUE DESCRIPTION	BY	CHK	DATE
01	PRE	80% DD	AM	LI	29-11-2024
02	PRE	80% DD	AM	LI	19-12-2024
03	CA	100% DD	AM	LI	27-02-2025
04	CA	100% DD	AM	LI	07-03-2025
05	T	50% IFT	AM	LI	16-05-2025
06	T	80% DDD	AM	LI	15-08-2025
07	T	95% IFT	AM	LI	16-04-2026

PRE - Preliminary | CA - Council Approval | T - Tender | CON - Construction

DRAWING TITLE
GENERAL ARRANGEMENT

DESIGN : LI
DOCUMENT : AM
PROJECT : 240162

NORTH

1 0 1 2 3 4 5 metres

SCALE 1:100 @ A1 1:200 @ A3

DRAWING NUMBER 240162-207
REVISION 07

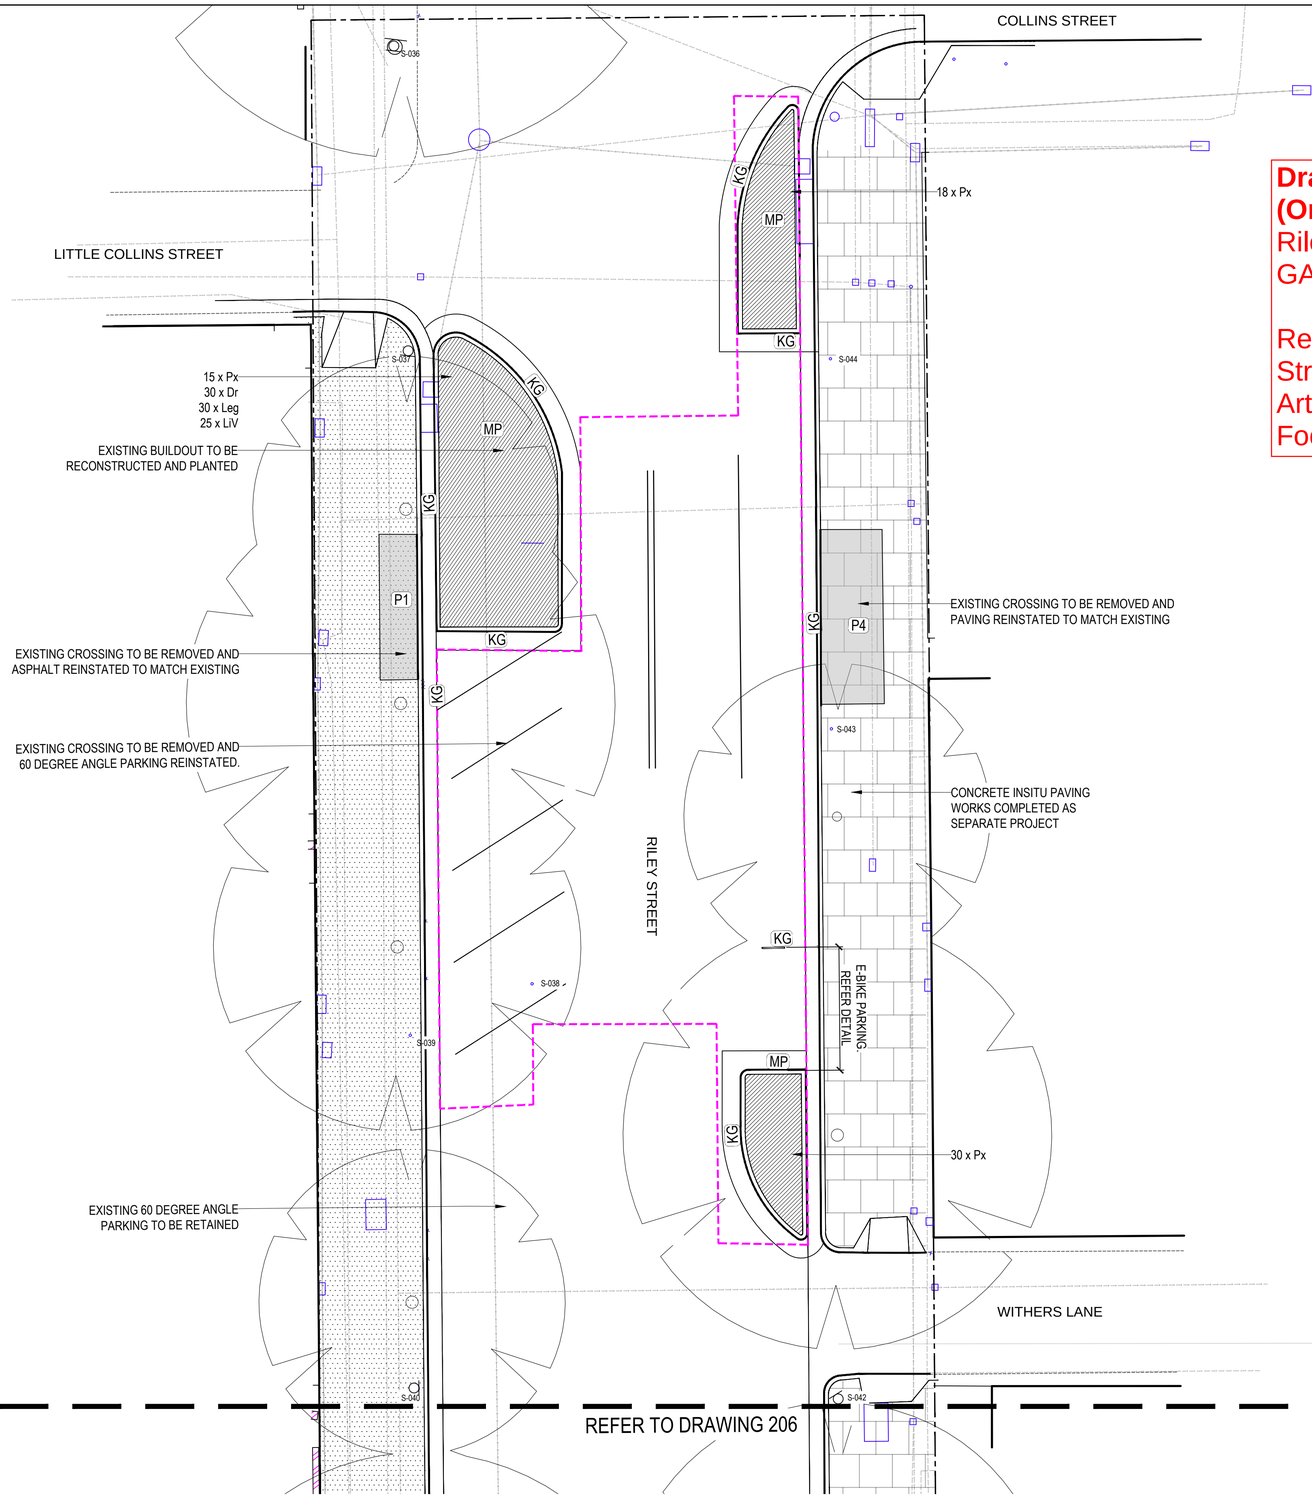

Drawings - Quietway at Riley Street (Original endorsed scope):
Riley Street near Collins Street
GA Plan (Work in progress)

Relocation of the zebra crossing in Riley Street near Collins Street (to north of Riley / Arthur St intersection) and add Continuous Footpath Treatment (CFT) at Arthur Street.

LEGEND

- SCOPE OF WORK
- CADASTRE BOUNDARY
- EXISTING TREE CANOPY WITH SRZ AND TPZ. REFER ARBORIST REPORT
- PROPOSED TREE. REFER PLANTING SCHEDULE
- EXISTING MASS PLANTING.
- MP — PROPOSED MASS PLANTING. REFER PLANTING SCHEDULE
- EXISTING KERB. REFER CIVIL DRAWINGS
- KG — KERB AND GUTTER. REFER CIVIL ENGINEER DETAILS
- KO — PROPOSED CONCRETE KERB. REFER CIVIL ENGINEER DETAILS
- KOb — TRACHYTE KERB. KERB LOCATION TO BE CONFIRMED BY CoS
- KOc — SANDSTONE KERB. KERB LOCATION TO BE CONFIRMED BY COS
- KOd — BLUESTONE KERB. KERB LOCATION TO BE CONFIRMED BY COS
- E1 — EDGE TYPE 1 - CONCRETE EDGE . REFER MATERIALS SCHEDULE
- P1 — PAVING TYPE 1 - ASPHALT PAVEMENT. REFER CIVIL DRAWINGS
- P1a — PAVING TYPE 1 - ASPHALT PAVEMENT. CYCLEWAY WARNING MARKINGS
- P2 — PAVING TYPE 2 - CONCRETE REFER CIVIL DRAWINGS
- P3 — PAVING TYPE 3 - PORPHYRY UNIT PAVERS (NOT CoS STANDARD)
- P4 — PAVING TYPE 4 - INSITU CONCRETE PAVING (CoS STANDARD)
- P5 — PAVING TYPE 5 - GRANITE UNIT PAVERS (CoS STANDARD)
- P6 — PAVING TYPE 5 - BRICK PAVING (CoS STANDARD)
- EXISTING ASPHALT
- EXISTING CONCRETE
- EXISTING BRICK PAVING
- LOADING ZONE LINE MARKING
- CAR SHARE PARKING ZONE. REFER DETAIL 907
- QUIETWAY ROAD MARKINGS
- CONCRETE CYCLEWAY SEPARATOR. REFER CIVIL DRAWINGS
- TGSI — PROPOSED TACTILE GROUND SENSORY INDICATOR.
- EXISTING LIGHT POLE WITH OUTREACH ARM
- PROPOSED LIGHT POLE WITH OUTREACH ARM. REFER ELECTRICAL DRAWINGS
- EXISTING POWER POLE
- EXISTING STORMWATER DRAIN
- NEW STORMWATER DRAIN. REFER CIVIL DRAWINGS
- S-000 — EXISTING SIGN. REFER CIVIL DRAWINGS
- P-000 — EXISTING PIT LID. REFER PIT SCHEDULE
- MILL AND RESHEET EXTENTS REFER MILL AND RESHEET PLANS
- F1 — FURNITURE TYPE 1 - SLIM HOOP BIKE PARKING REFER MATERIAL SCHEDULE.
- MATERIALITY CHANGE IN KERB

place design group.

SYDNEY
Level 4
10 James St,
Waterloo NSW 2017
T + 61 2 9290 3300

© Place Design Group Pty Ltd A.C.N. 082 370 063

All information displayed, transmitted or carried within this drawing is protected by Copyright and Intellectual Property laws.
The information contained in this document is confidential.
Recipients of this document are prohibited from disclosing the information herein to any person without the written consent of Place Design Group.
Annotated dimensions take precedence over any measures of scale.
Verify all dimensions on site prior to construction.
This drawing may display with permission a combination of specialist and other consultant(s) input and linework.
Nominated specialist and consultant information contained within this document is referenced from their supplied documentation and is contained in this document as indicative only and not for construction or certification purposes.

PROJECT

SURRY HILLS QUIETWAY

CLIENT

CITY OF SYDNEY

NOTES

ALL DRAWINGS TO BE PRINTED IN COLOUR.

ALL SIZES AND DIMENSIONS ARE INDICATIVE + FOR COSTING PURPOSED ONLY.

CONTRACTOR IS TO PROVIDE SHOP DRAWINGS FOR APPROVAL AND ALL DIMENSIONS ARE TO BE CHECKED AND VERIFIED ON SITE PRIOR TO COMMENCEMENT OF WORKS.

SIZES OF AND DIMENSIONS TO ANY SERVICE ELEMENTS ARE INDICATIVE ONLY.

ALL DETAILED SUBBASES ARE INDICATIVE ONLY AND TO BE CONFIRMED BY CONTRACTOR PRIOR TO WORKS

ISSUE	CODE	ISSUE DESCRIPTION	BY	CHK	DATE
01	T	80% DDD	AM	LI	15-08-2025
02	T	95% IFT	AM	LI	16-04-2026

PRE - Preliminary \| CA - Council Approval \| T - Tender \| CON - Construction

DRAWING TITLE

GENERAL ARRANGEMENT

DESIGN : LI
DOCUMENT : AM
PROJECT : 240162

NORTH

1 0 1 2 3 4 5 metres

SCALE 1:100 @ A1 1:200 @ A3

DRAWING NUMBER 240162-208

REVISION 02