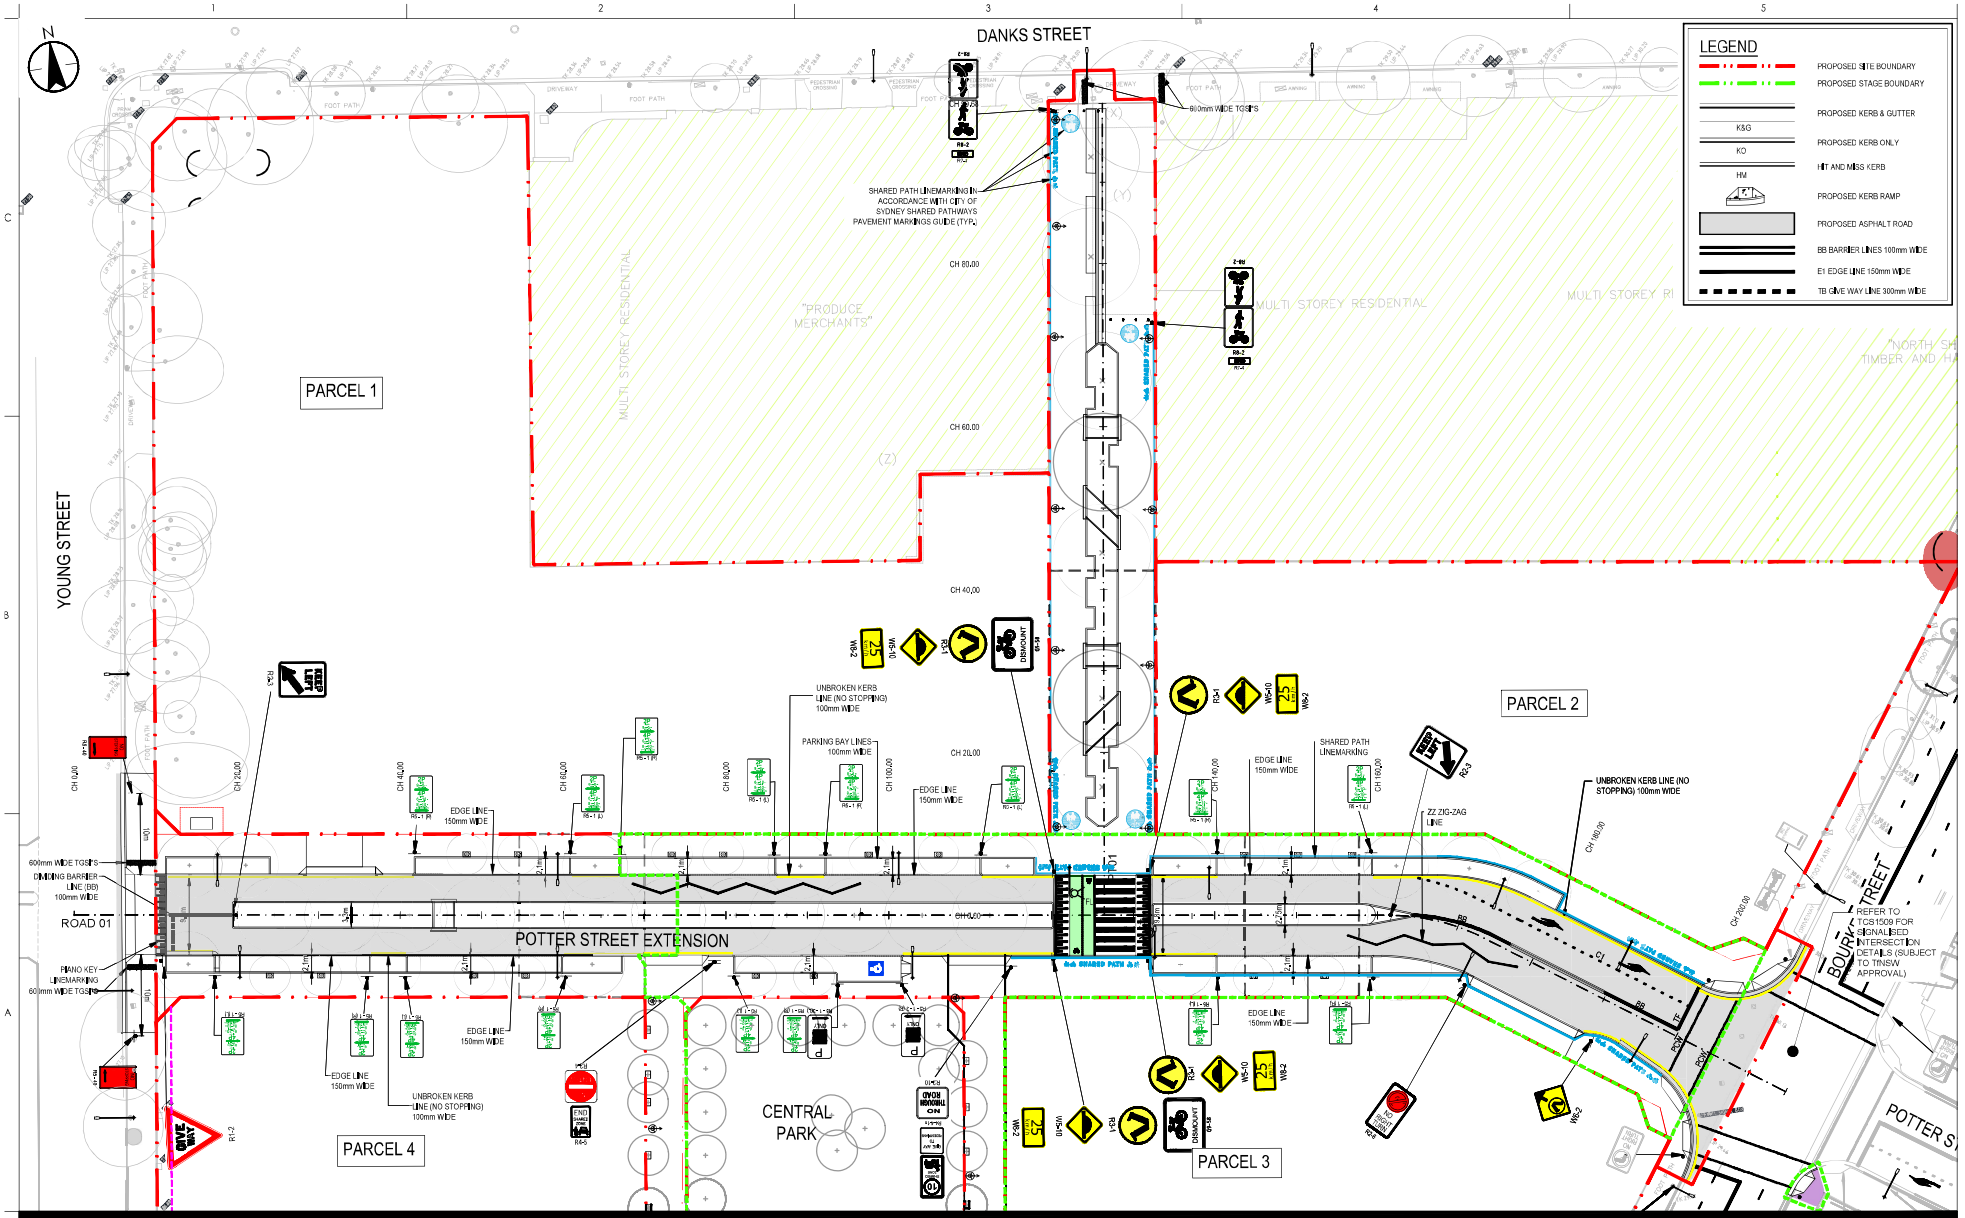

Notes

1:300 6 4 2 0 6 12 A1
1:600 A3

Issued/Revision	By	Appd	YYYY.MM.DD
P08 PDP MODIFICATIONS	NO	AK	2026.06.02
P08 PDP MODIFICATIONS	MC	VE	2026.05.22
P07 PDP MODIFICATIONS	NO	AK	2026.04.02
P06 PDP MODIFICATIONS	MC	VF	2026.04.21
P05 LPCTCTF REVIEW	NO	VE	2026.03.10
P04 LPCTCTF REVIEW	VE	VE	2026.03.03
P03 LPCTCTF REVIEW	NO	VE	2026.02.27
P02 TINSW REVIEW COMMENTS	NO	VE	2026.02.19
P01 DRAFT PDP MODIFICATIONS	NO	VE	2025.10.23
A ISSUED FOR APPROVAL	MK	VE	2024.12.20

Issue Status

APPROVAL

NOT FOR CONSTRUCTION

This document is suitable only for the purpose noted above. Use of this document for any other purpose is not permitted.

Colour Disclaimer

This drawing has been documented in colour, this drawing is required to be printed in colour. Failure to do so may result in loss of information. Black and white printing may be used if specific black and white documents have been obtained from Stantec.

Notes

Stantec

Stantec Australia Pty. Ltd.
Level 4, Building B
207 Pacific Highway
St Leonards, NSW 2065
Tel: +61 2 8484 7000

Copyright Reserved

The Copyright to all designs and drawings are the property of Stantec. Reproduction or use for any purpose other than that authorised by Stantec is forbidden. The Contractor shall verify and be responsible for all dimensions. DO NOT scale the drawing - any errors or omissions must be reported to Stantec without delay.

Client/Project Logo

CORONATION

Client/Project

CORONATION

YOUNG AND BOURKE STREET

YOUNG AND BOURKE STREET

File Name:	MK Dwn.	VE Dsgn.	VE Chkd.	2024.12.20 YYYY.MM.DD
301351683-CI-480-002.DWG				

Title

SIGNAGE AND LINEMARKING PLAN - STAGE 2

Project No.	Scale
301351683	1:300
Revision	**Drawing No.**
P08	CI-480-002