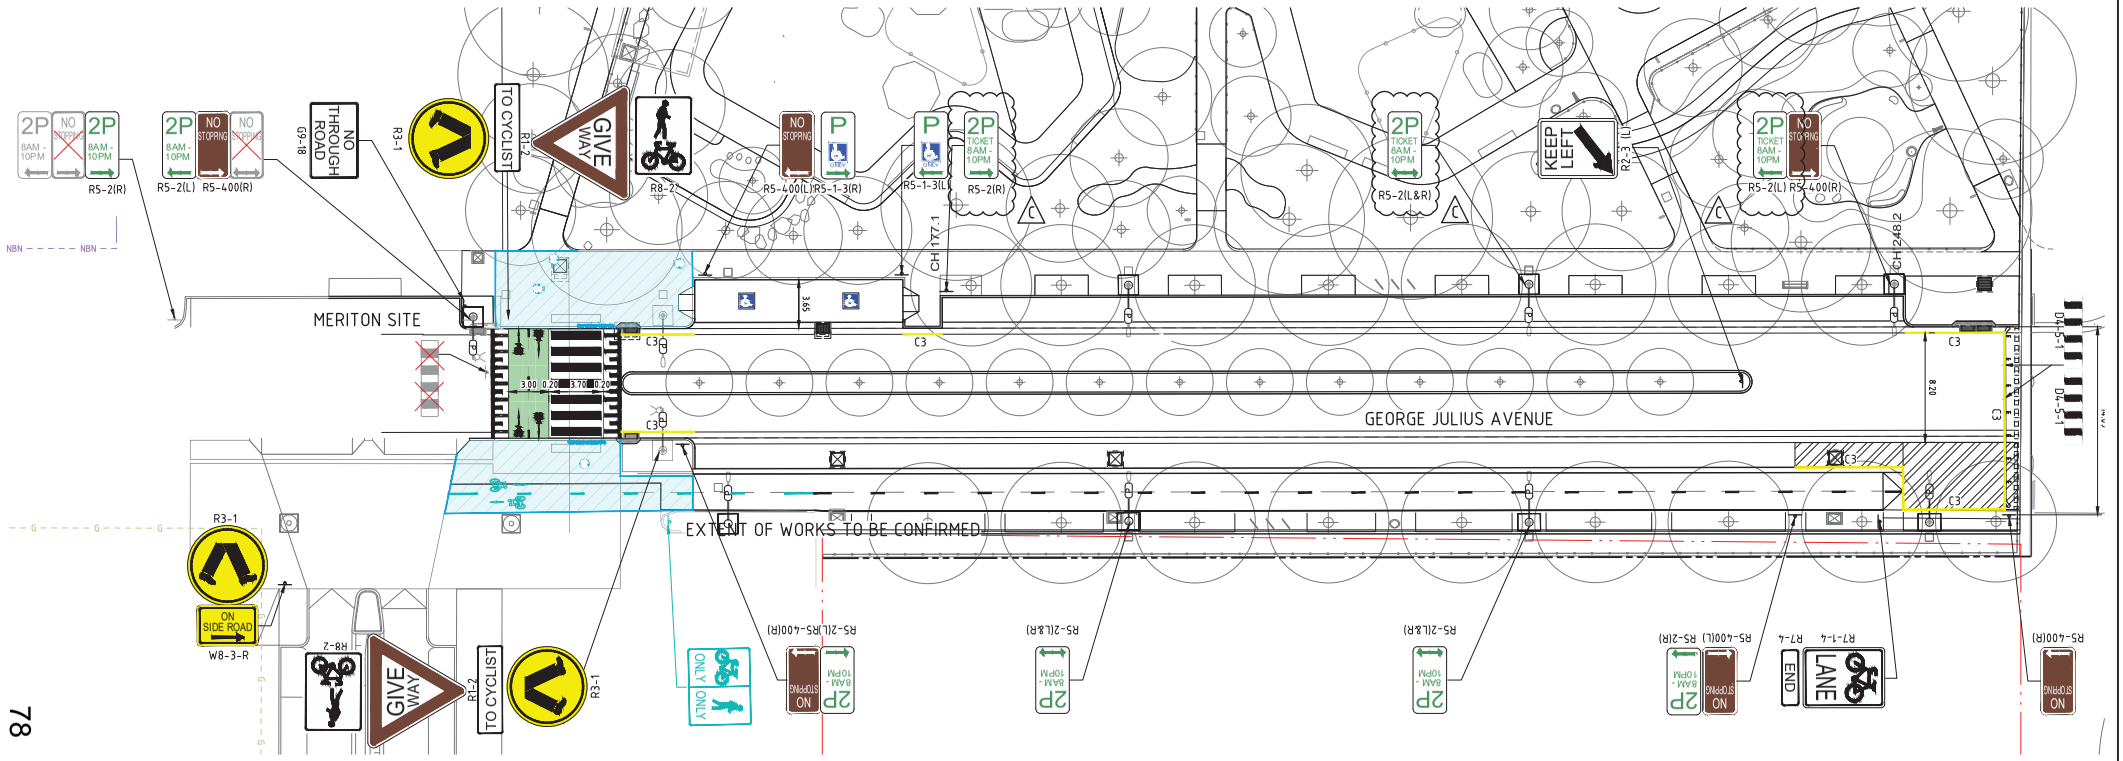

78

LEGEND

- EXISTING BOUNDARY LINE
- PROPOSED STREET SIGNS
- PROPOSED SIGNAGE
- EXISTING SIGNAGE
- EXISTING SIGNAGE TO BE REMOVED
- PROPOSED SIGNAGE BY OTHERS
- PROPOSED LINEMARKING BY OTHERS TO BE REMOVED
- CITY OF SYDNEY SHARED PATH PAVEMENT MARKING
- SHARED PATH ZONE
- CYCLEWAY SURFACE TREATMENT

DRAWN: B.MAZZA
DESIGNED: A.RIVETT
JOB MANAGER: A.RIVETT
VERIFIER: J.GILLIGAN

BEFORE YOU DIG www.byda.com.au

FOR CONSTRUCTION

REVISION	DESCRIPTION	ISSUED	VER'D	APP'D	DATE
A	ISSUED FOR CONSTRUCTION	AS	JG	AR	02.09.24
B	RE-ISSUED FOR CONSTRUCTION	AS		AR	17.09.24
C	RE-ISSUED FOR CONSTRUCTION	AR		AR	27.05.26

CLIENT: CITY OF SYDNEY
DRAWING NOT TO BE USED FOR CONSTRUCTION UNLESS VERIFICATION SIGNATURE HAS BEEN ADDED

ARCHITECT: place design group.
THE COPYRIGHT OF THIS DRAWING REMAINS WITH NORTHROP CONSULTING ENGINEERS PTY LTD

ALL DIMENSIONS TO BE VERIFIED ON SITE BEFORE COMMENCING WORK. NORTHROP ACCEPTS NO RESPONSIBILITY FOR THE USABILITY, COMPLETENESS OR SCALE OF DRAWINGS TRANSFERRED ELECTRONICALLY. THIS DRAWING MAY HAVE BEEN PREPARED USING COLOUR, AND MAY BE INCOMPLETE IF COPIED TO BLACK & WHITE

SCALE 1:200@A1 (0 2 4 6 8 10m)

NORTHROP
Sydney
Level 11 345 George Street, Sydney NSW 2000
Ph (02) 9241 4188 Fax (02) 9241 4324
Email sydney@northrop.com.au ABN 81 094 433 100

PROJECT: GUNYAMA PARK STAGE 2 & GEORGE JULIUS AVE

DRAWING TITLE: CIVIL ENGINEERING PACKAGE
SIGNAGE AND LINEMARKING PLAN

JOB NUMBER: 223309
DRAWING NUMBER: C109.01
REVISION: C
DRAWING SHEET SIZE = A1