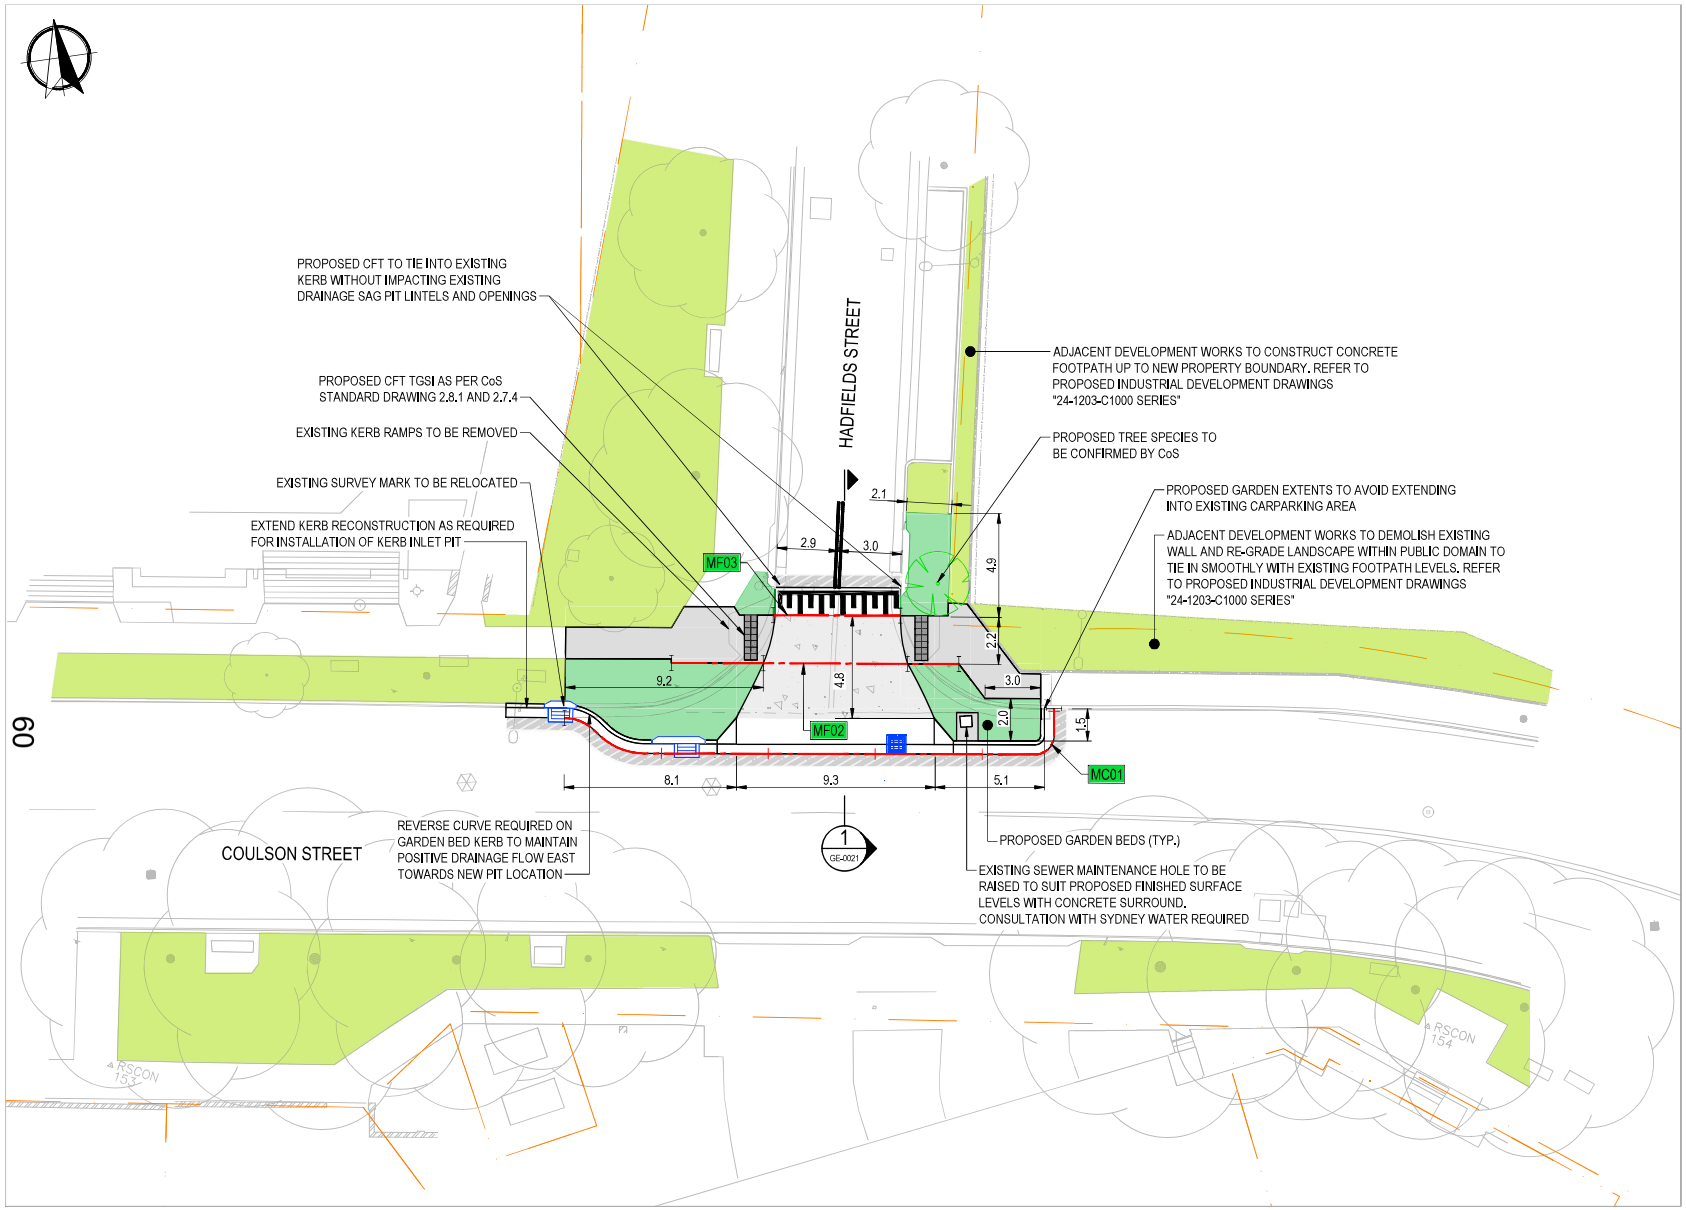

PLAN
SCALE 1:250

LEGEND

- CONTROL LINE & CHAINAGE
- CONTROL LINE TAG (XXXX)
- CADASTRAL BOUNDARY (INDICATIVE)
- PROPOSED DESIGN
- EXISTING SURVEY
- EXISTING GARDEN BEDS AND GRASS AREAS
- NEW GARDEN BED WITH NATIVE SOIL MIX
- PROPOSED CONTINUOUS FOOTPATH TREATMENT
- PROPOSED CONCRETE FOOTPATH RESTORATION
- PROPOSED PAVEMENT RESTORATION
- TGSI - TACTILE GROUND SURFACE INDICATORS
- PROPOSED TREE
- PROPOSED DRAINAGE PITS

NOTES

1. CONTRACTOR TO MODIFY UTILITY SURFACE FITTINGS TO SUIT NEW SURFACE LEVELS.
2. UNDERGROUND UTILITY LOCATIONS TO BE CONFIRMED VIA POTHOLING PRIOR TO CONSTRUCTION.
3. PRESENTED CADASTRAL BOUNDARIES ARE APPROXIMATE ONLY.
4. REINSTATE AND MAKE GOOD EXISTING FLEXIBLE PAVEMENT TO PROPOSED DESIGN LEVELS.
5. CONTINUOUS FOOTPATH TREATMENT - CONCRETE (CoS STANDARD DRAWING 2.8.1 AND 2.8.2).
6. EXISTING STREET LIGHTING COMPLIES WITH THE LIGHTING REQUIREMENTS FOR THE PROPOSED CFT (AS/NZS 1158.3.1.2020 SECTION 4.5.2.4).

DRAWING COLOUR CODED - PRINT ALL COPIES IN COLOUR

FOR CONSTRUCTION

REFERENCES:

THIS DRAWING IS CONFIDENTIAL AND SHALL ONLY BE USED FOR THE PURPOSE OF THIS PROJECT.

REV	DESCRIPTION	DESIGNER	CHECKED	APPROVED
A	ISSUED FOR CONSTRUCTION	J.S 26.06.2026	G.S 26.06.2026	V.E 26.06.2026
01	20% DETAILED DESIGN	J.S 27.05.2025	G.S 27.05.2025	V.E 27.05.2025

COORDINATE SYSTEM: MGA ZONE 56 | HEIGHT DATUM: AHD

SCALE:
0 2.5m 5.0 7.5 10.0
SCALE 1:250

DESIGN LOT CODE:

CLIENT: SYDNEYCIVIL

PREPARED FOR: CITY OF SYDNEY

PREPARED BY: ERM ENGINEERING RISK MANAGEMENT

TITLE:	NAME:	DATE:
DRAWN	J.B	26.06.2026
DESIGNER	J.S	26.06.2026
DRAWING CHECK	M.E	26.06.2026
DESIGN CHECK	G.S	26.06.2026
PROJECT/DESIGN MANAGER	O.M	26.06.2026
APPROVED	V.E	26.06.2026

CITY OF SYDNEY COUNCIL
ERSKINEVILLE
COULSON STREET
CONTINUOUS FOOTPATH TREATMENT
C30002 - ALEXANDRIA LATM
GENERAL ARRANGEMENT PLAN

DRAWING SET No:	PKG:	SHEET: 1 OF 1	A3
STATUS: ISSUED FOR CONSTRUCTION	JOB No:	9312	
DRG No. 9312-10700422-CS-DWG-GA-0051	REV A	VER	CAMS No. 10700422
			AMD No.

FILE NAME: 9312-10700422-CS-DWG-GA-0051.dwg
PLOT DATE & TIME: 26/06/2026 12:07:00 PM