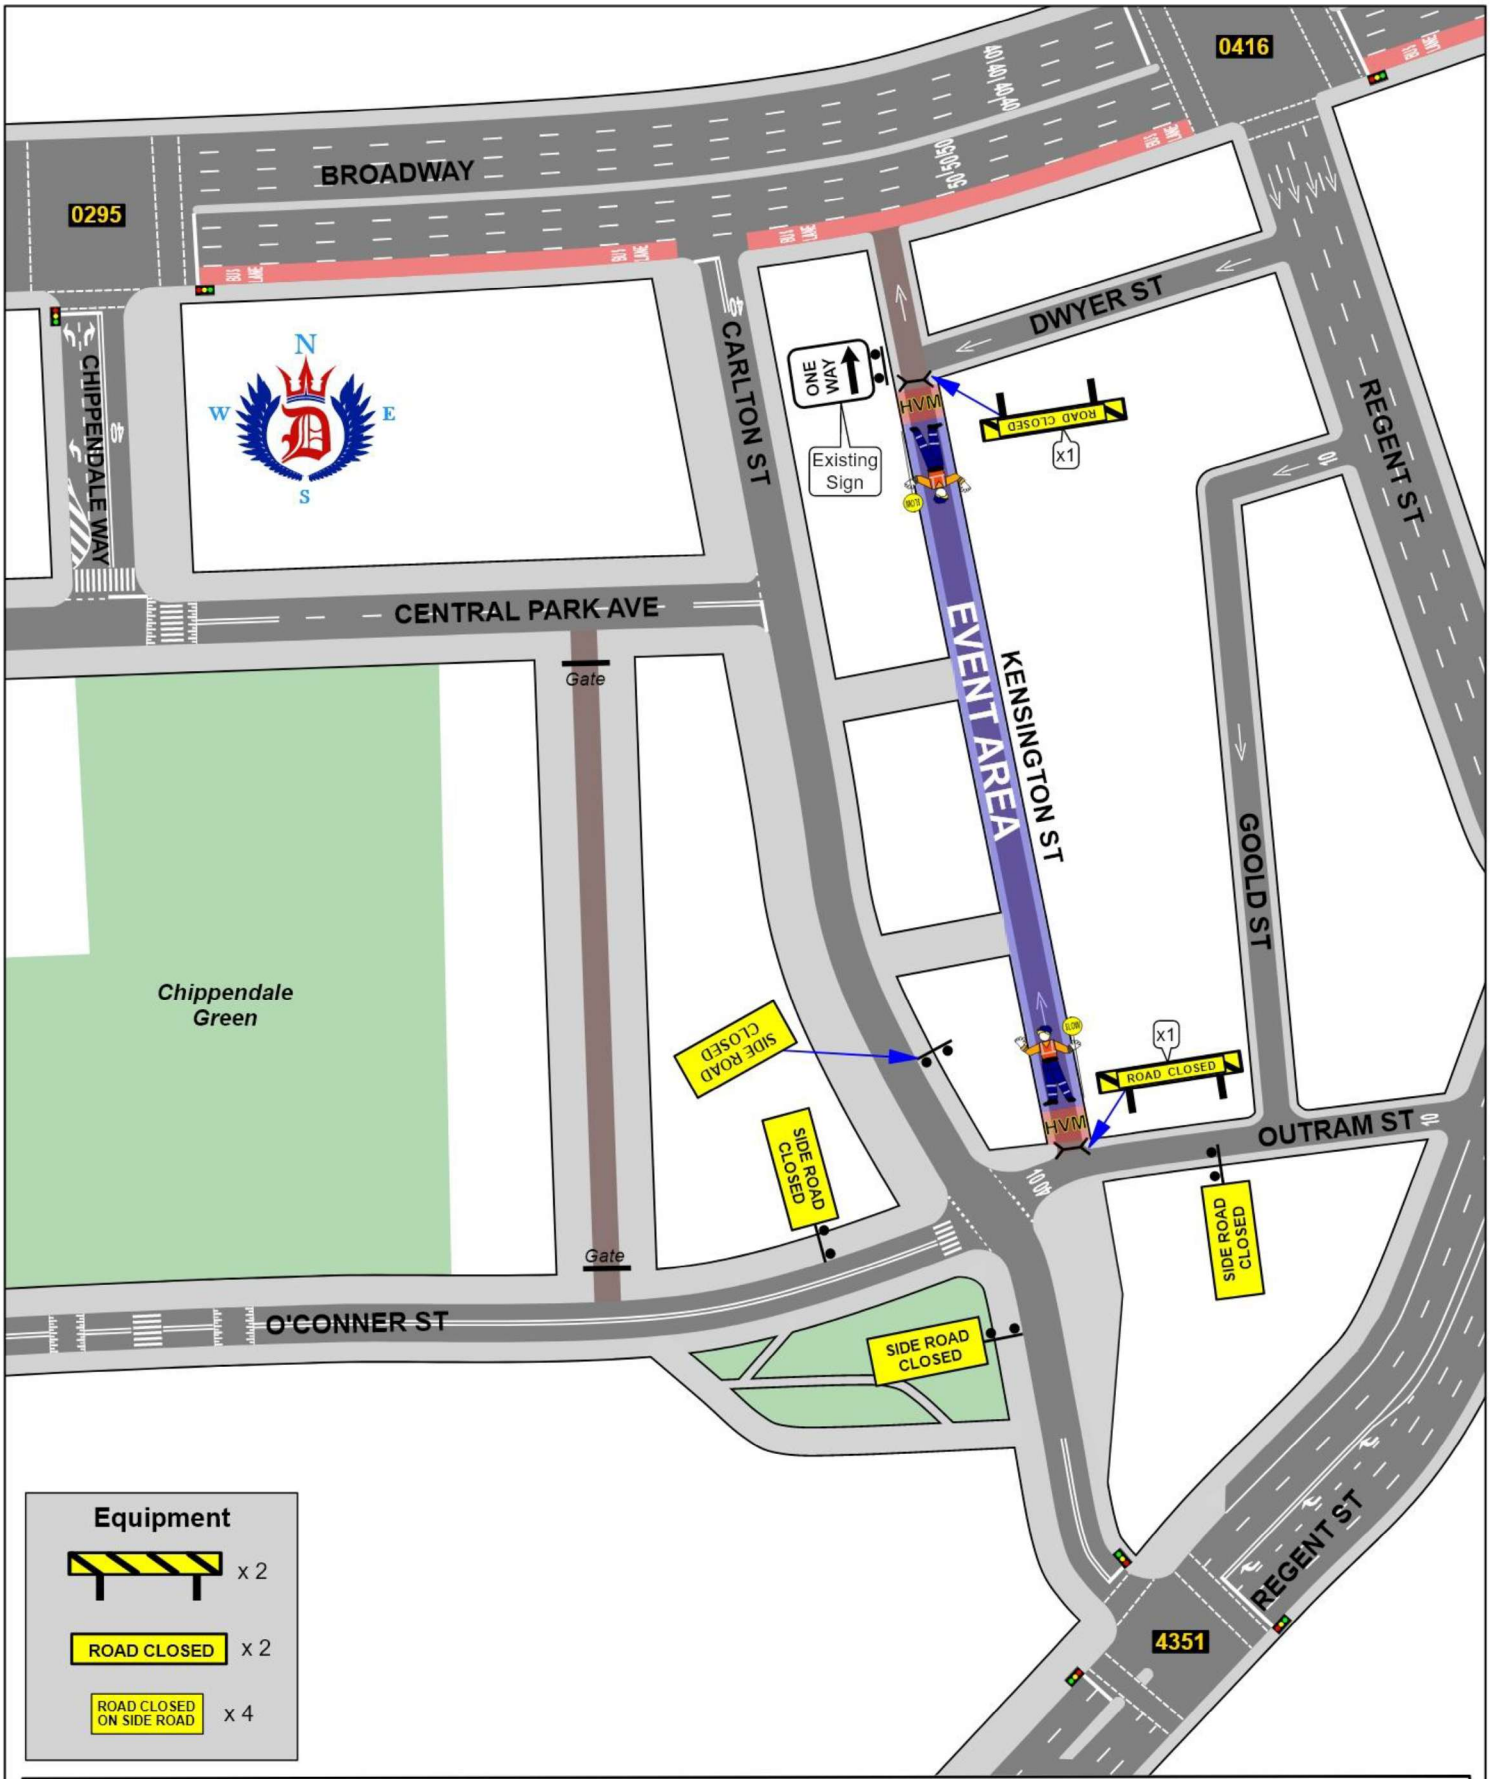


Equipment

x 2

ROAD CLOSED x 2

ROAD CLOSED ON SIDE ROAD x 4

Location: Kensington St, Chippendale.
Date: Thursday 29th October 2026
Time of works: 07:30hrs to 02:00
Client: Kensington Street
Project: AEIC Welcome Reception
Plan #: WD/KensingtonSt/KS/TMN019
Minimum Staff Required: 1x Team Leader + 1x Traffic Controllers.

Details:

SHORT TERM WORKS

It is proposed to temporarily close the road to facilitate the safe operation of the AEIC Welcome Reception event.

The plan shows the traffic control positions and advance warning signage.

Designed by: Talayna Moana Nicholls
SafeWork Cert: TCT1085658
On behalf of: Who Dares Pty Ltd
Signature:

Reviewed by: Glenn Armstrong
Safe Work Cert. TCT0026337
for Who Dares Pty Ltd
Signature:

Who Dares Pty Ltd accepts no liability for the implementation or execution of this TGS unless undertaken by authorised Who Dares personnel.
ALL TRAFFIC PLANS ARE COPYRIGHT/PROPERTY OF WHO DARES PTY LTD AND ARE NOT TRANSFEREABLE UNLESS AUTHORISED BY WHO DARES PTY LTD.