


Date: 19/05/2025 **Author:** Mark Walsh **Project:** Crane Lift

Comments:

- 1: All signs and devices are to be in position prior to crane arrival
- 2: Ensure all pedestrians are clear of the crane swing area
- 3: Ensure all signs are clearly visible to motorists

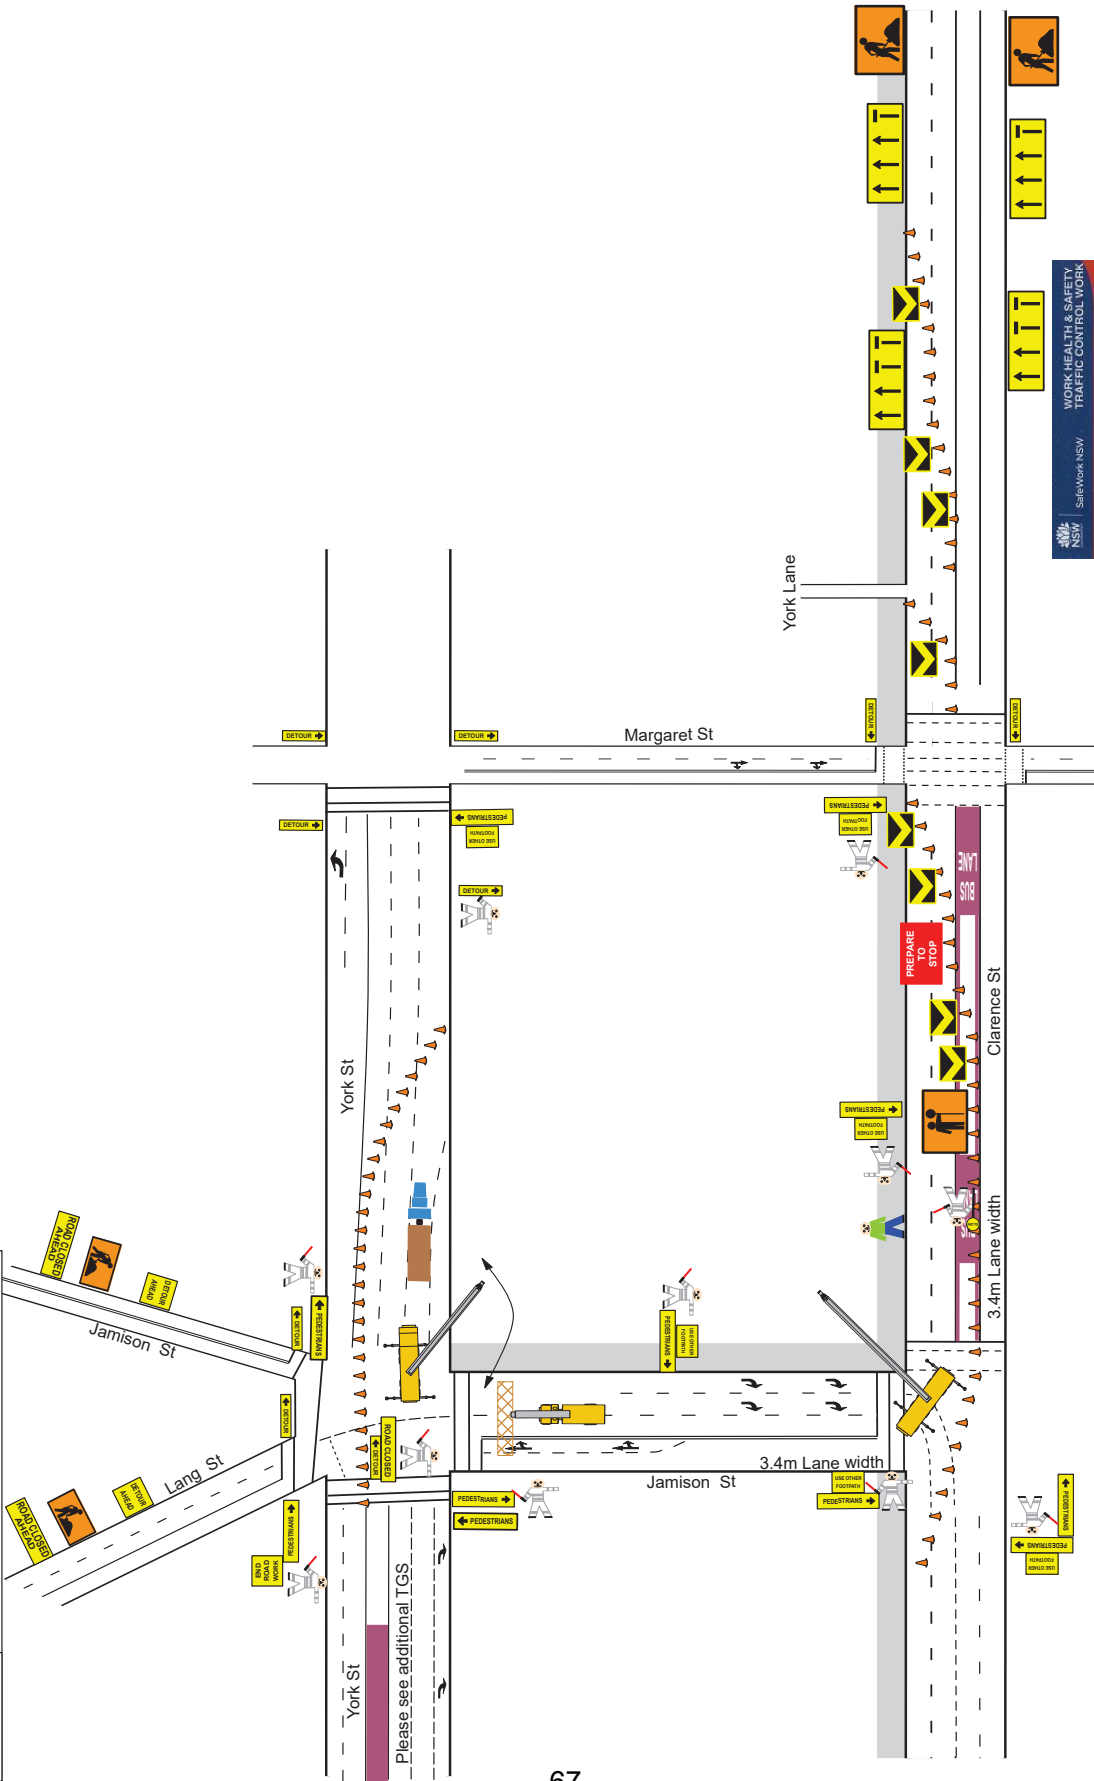

Sign spacing	Cone spacing	Taper length	Buffer zone	Road speed	Work site speed	TGS Reviewer
30 m	5 m	30 m	30 m	50 Km	50 Km	
This traffic control plan is not to scale. This plan is for MDW Traffic Consultancy's employees use only.						
This traffic control plan has been drawn in accordance with AS 1942.3 - 2019 & the Transport for NSW TCGSM version 6.1, Feb 2022.						
The traffic control plan remains the property of MDW Traffic Consultancy and is not to be reproduced, modified or adapted without the written consent of MDW Traffic Consultancy and the author.						
If printed this is a uncontrolled document. Copyright MDW Traffic Consultancy						
Cone Size 700mm With a 200mm reflective band				File Name: RBS - York/ S2	Designer	
Sign Size: "B" size 900mm x 1200m				Version: 1	PWZ #	
				Page #: 1 of 3	TCT 104/25/56	
				Date Drawn: 15/12/2025	Signature	

SafeWork NSW

WORK HEALTH & SAFETY

TRAFFIC CONTROL WORK

Mark Demand

WALSH

Card No: TCT 104/25/56

DOB: 28/07/1969

Valid until: 23/06/2023

Type of traffic control work: TCR IMP PWZ

Date: 16/12/2025 Author: Mark Walsh Project: Crane Lift - Stage 2
Comments:
1. All signs and devices are to be in position prior to crane arrival
2. Ensure all pedestrians are clear of the crane swing area
3. Ensure all signs are clearly visible to motorists

