Attachment B5

Selected drawings



187

StewartArchitecture

Canberra Studio: 10/285 Canberra Avenue Fyshwick ACT 2609. P: +61 2 6228 1200
Sydney Studio: 2/233-235 Bulwara Road Ultimo NSW 2007. P: +61 2 9061 4760
stewartarchitecture.com.au. ABN 89 765 826
Nominated Architects | Marcus Graham ACT 1090 | Felicity Stewart NSW 12706

Drawing to be used for construction when noted. Copyright owned by Stewart Architecture Pty Ltd. Rights to this document are subject to payment in full of all Stewart Architecture fees. This document may only be used for the express purpose for which it has been created and any unauthorised use is at the user 's sole risk and without limiting Stewart Architecture's rights the user releases and indemnifies Stewart Architecture from and against all loss so arising. Do not scale from drawings. This drawing is to be read in conjunction with all other contract documents inclusive of all schedules, specifications and other consultants documentation. Any discrepancies or inconsistencies are to be clarified prior to works.

DRAWING TO BE PRINTED IN COLOUR

REV	DESCRIPTION	DATE
A	ISSUE FOR DRAFT DA	23.02.2026
B	ISSUE FOR DA	12.03.2026
C	ISSUE FOR DA (RFI RESPONSE)	17.07.2026
D	ISSUE FOR DA (ACOUSTIC & VENTILATION UPDATE)	11.09.2026

PROJECT NAME
420 KENT ST

PROJECT NUMBER
2420

CLIENT
REVELOP


LOCATION
KENT STREET, SYDNEY, NSW, 2000

DRAWING TITLE
SECTIONS


SCALE
1 : 150 @ A1

DRAWING NUMBER
DA3002

REVISION
D

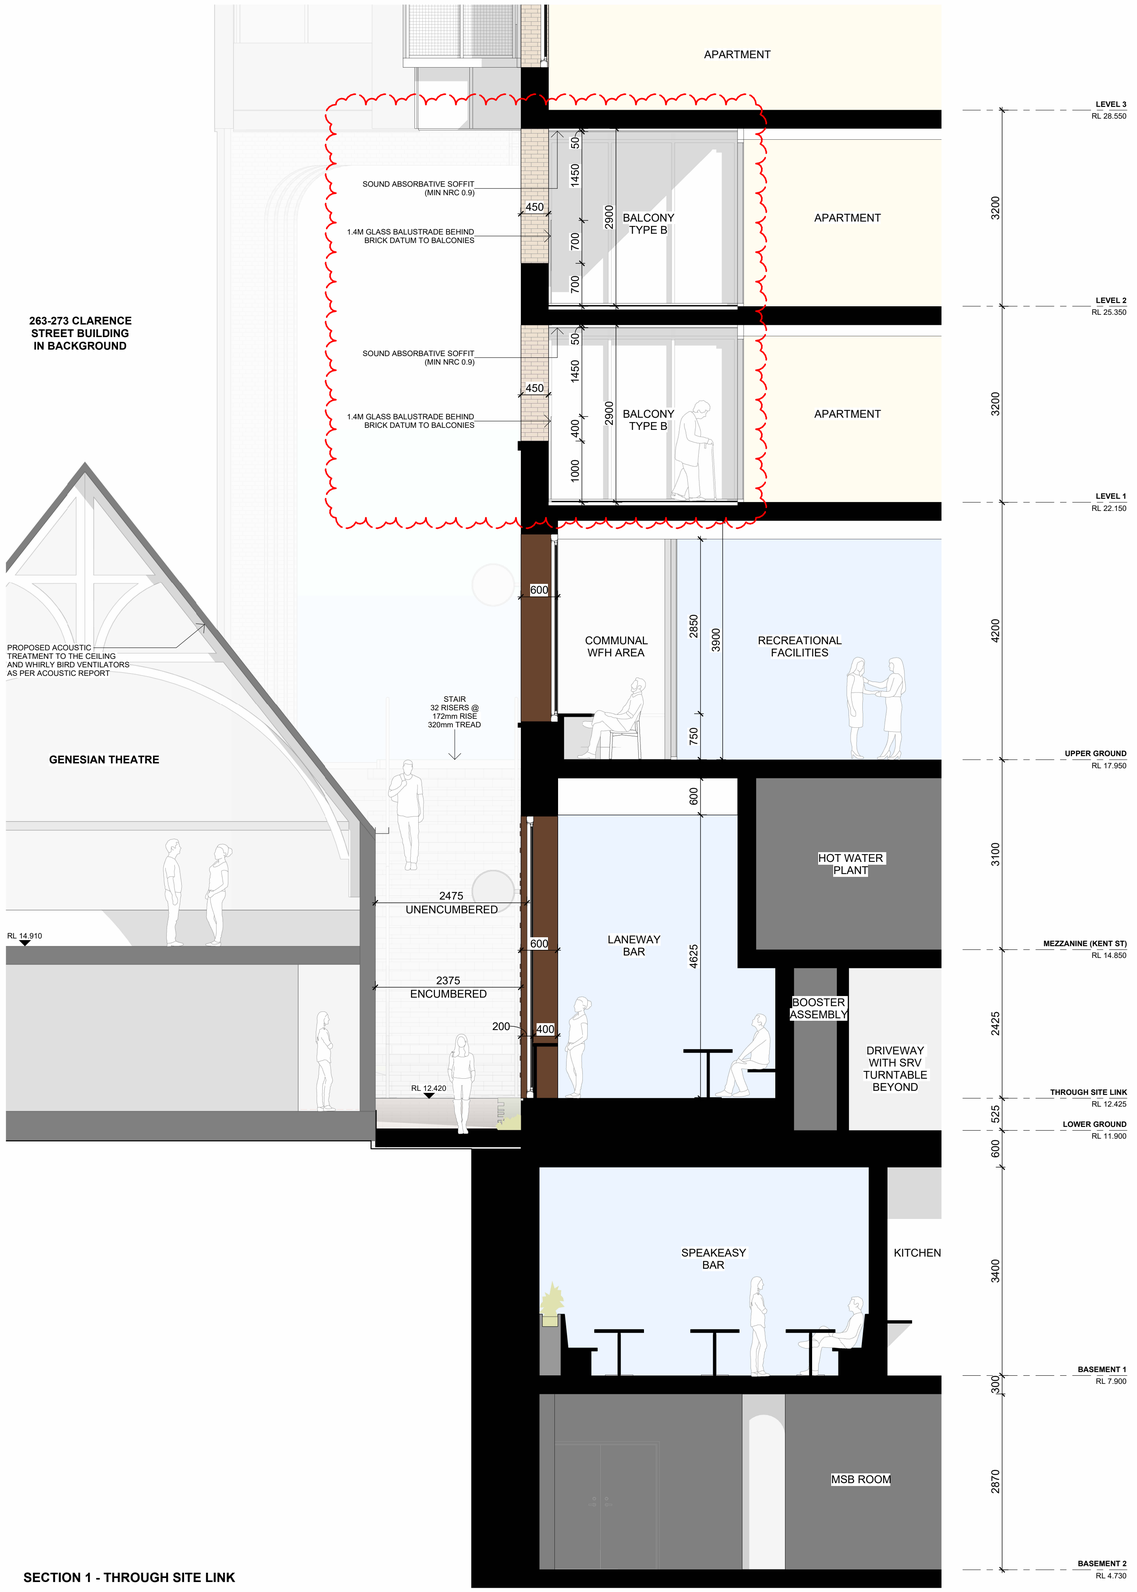

SECTION 1 - THROUGH SITE LINK

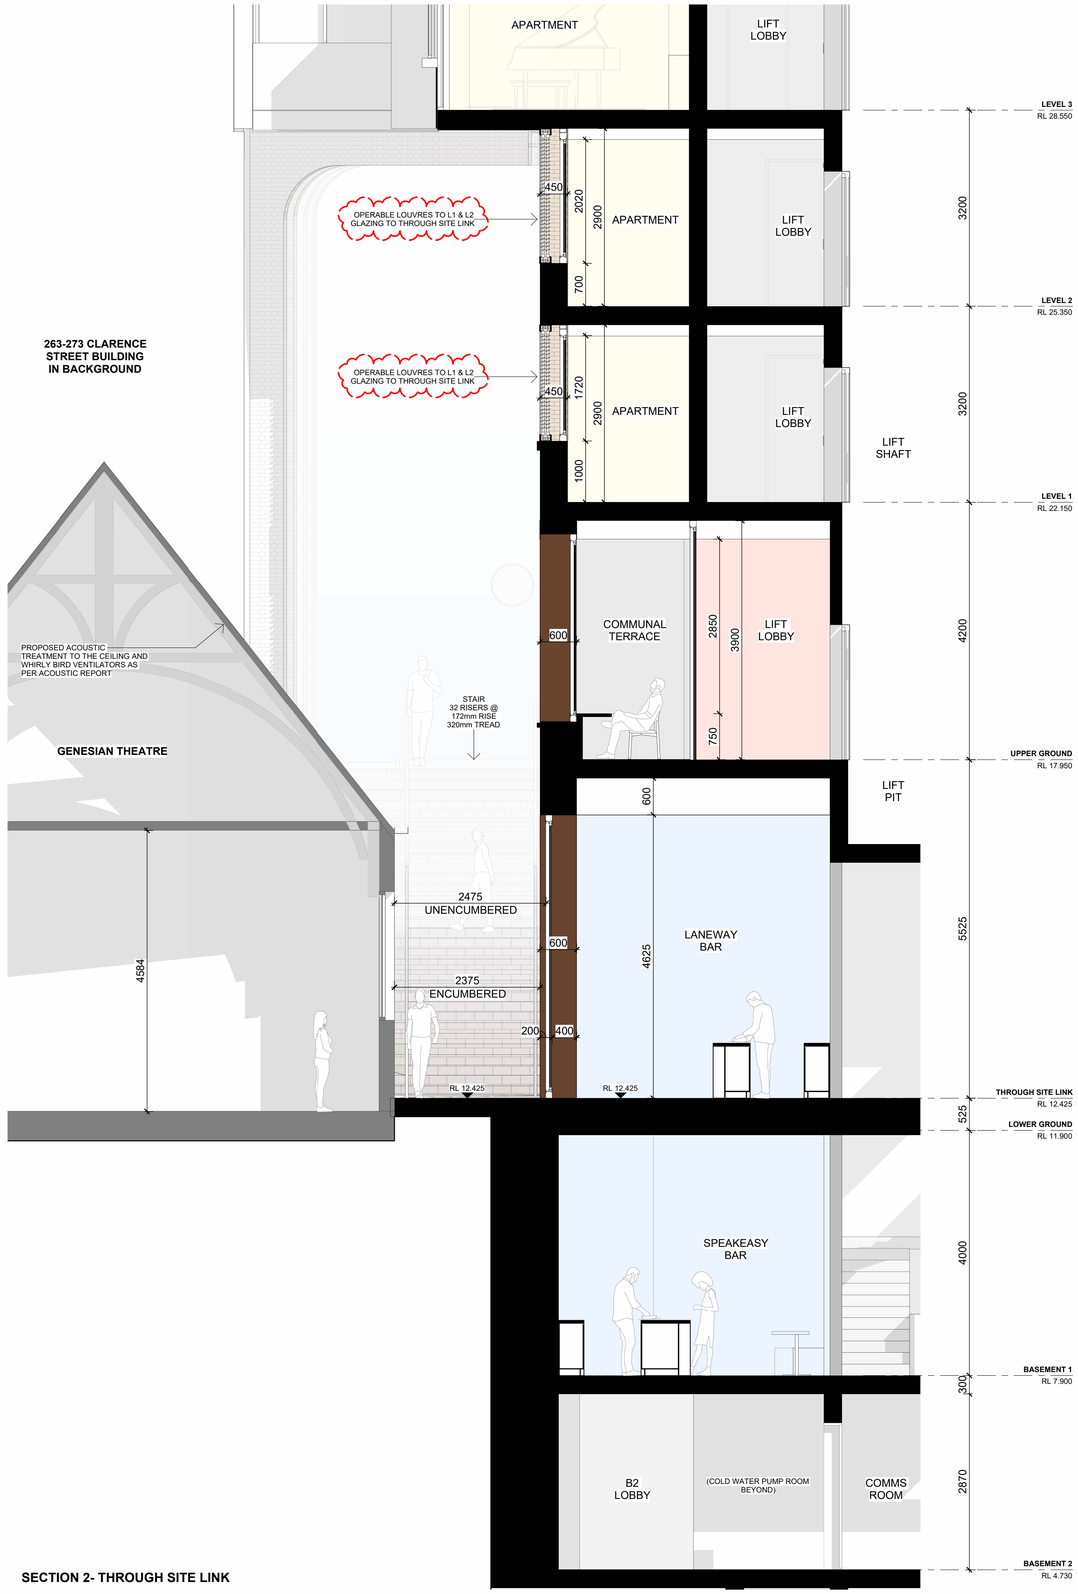

SECTION 2- THROUGH SITE LINK

ACOUSTIC AND VENTILATION UPDATE:

FACADE UPDATED TO REFLECT ALL RESIDENTIAL WINTERGARDENS BEING CONVERTED TO BALCONIES IN LINE WITH ACOUSTIC REPORT TYPES & REQUIREMENTS

188

StewartArchitecture

Canberra Studio: 10/285 Canberra Avenue Fyshwick ACT 2609. P: +61 2 6228 1200
Sydney Studio: 2/233-235 Bulwara Road Ultimo NSW 2007. P: +61 2 9061 4760
stewartarchitecture.com.au. ABN 89 765 826
Nominated Architects | Marcus Graham ACT 1090 | Felicity Stewart NSW 12706

Drawing to be used for construction when noted. Copyright owned by Stewart Architecture Pty Ltd. Rights to this document are subject to payment in full of all Stewart Architecture fees. This document may only be used for the express purpose for which it has been created and any unauthorised use is at the user 's sole risk and without limiting Stewart Architecture's rights the user releases and indemnifies Stewart Architecture from and against all loss so arising. Do not scale from drawings. This drawing is to be read in conjunction with all other contract documents inclusive of all schedules, specifications and other consultants documentation. Any discrepancies or inconsistencies are to be clarified prior to works.

DRAWING TO BE PRINTED IN COLOUR

REV	DESCRIPTION	DATE
A	ISSUE FOR DRAFT DA	23.02.2026
B	ISSUE FOR DA	12.03.2026
C	ISSUE FOR DA (RFI RESPONSE)	17.07.2026
D	ISSUE FOR DA (ACOUSTIC & VENTILATION UPDATE)	11.09.2026

PROJECT NAME
420 KENT ST

PROJECT NUMBER
2420

CLIENT
REVELOP

LOCATION
KENT STREET, SYDNEY, NSW, 2000

DRAWING TITLE
SECTIONS - PUBLIC DOMAIN

SCALE
1 : 50 @ A1

DRAWING NUMBER
DA3003

REVISION
D