
Attachment B

Selected Drawings: Part 1

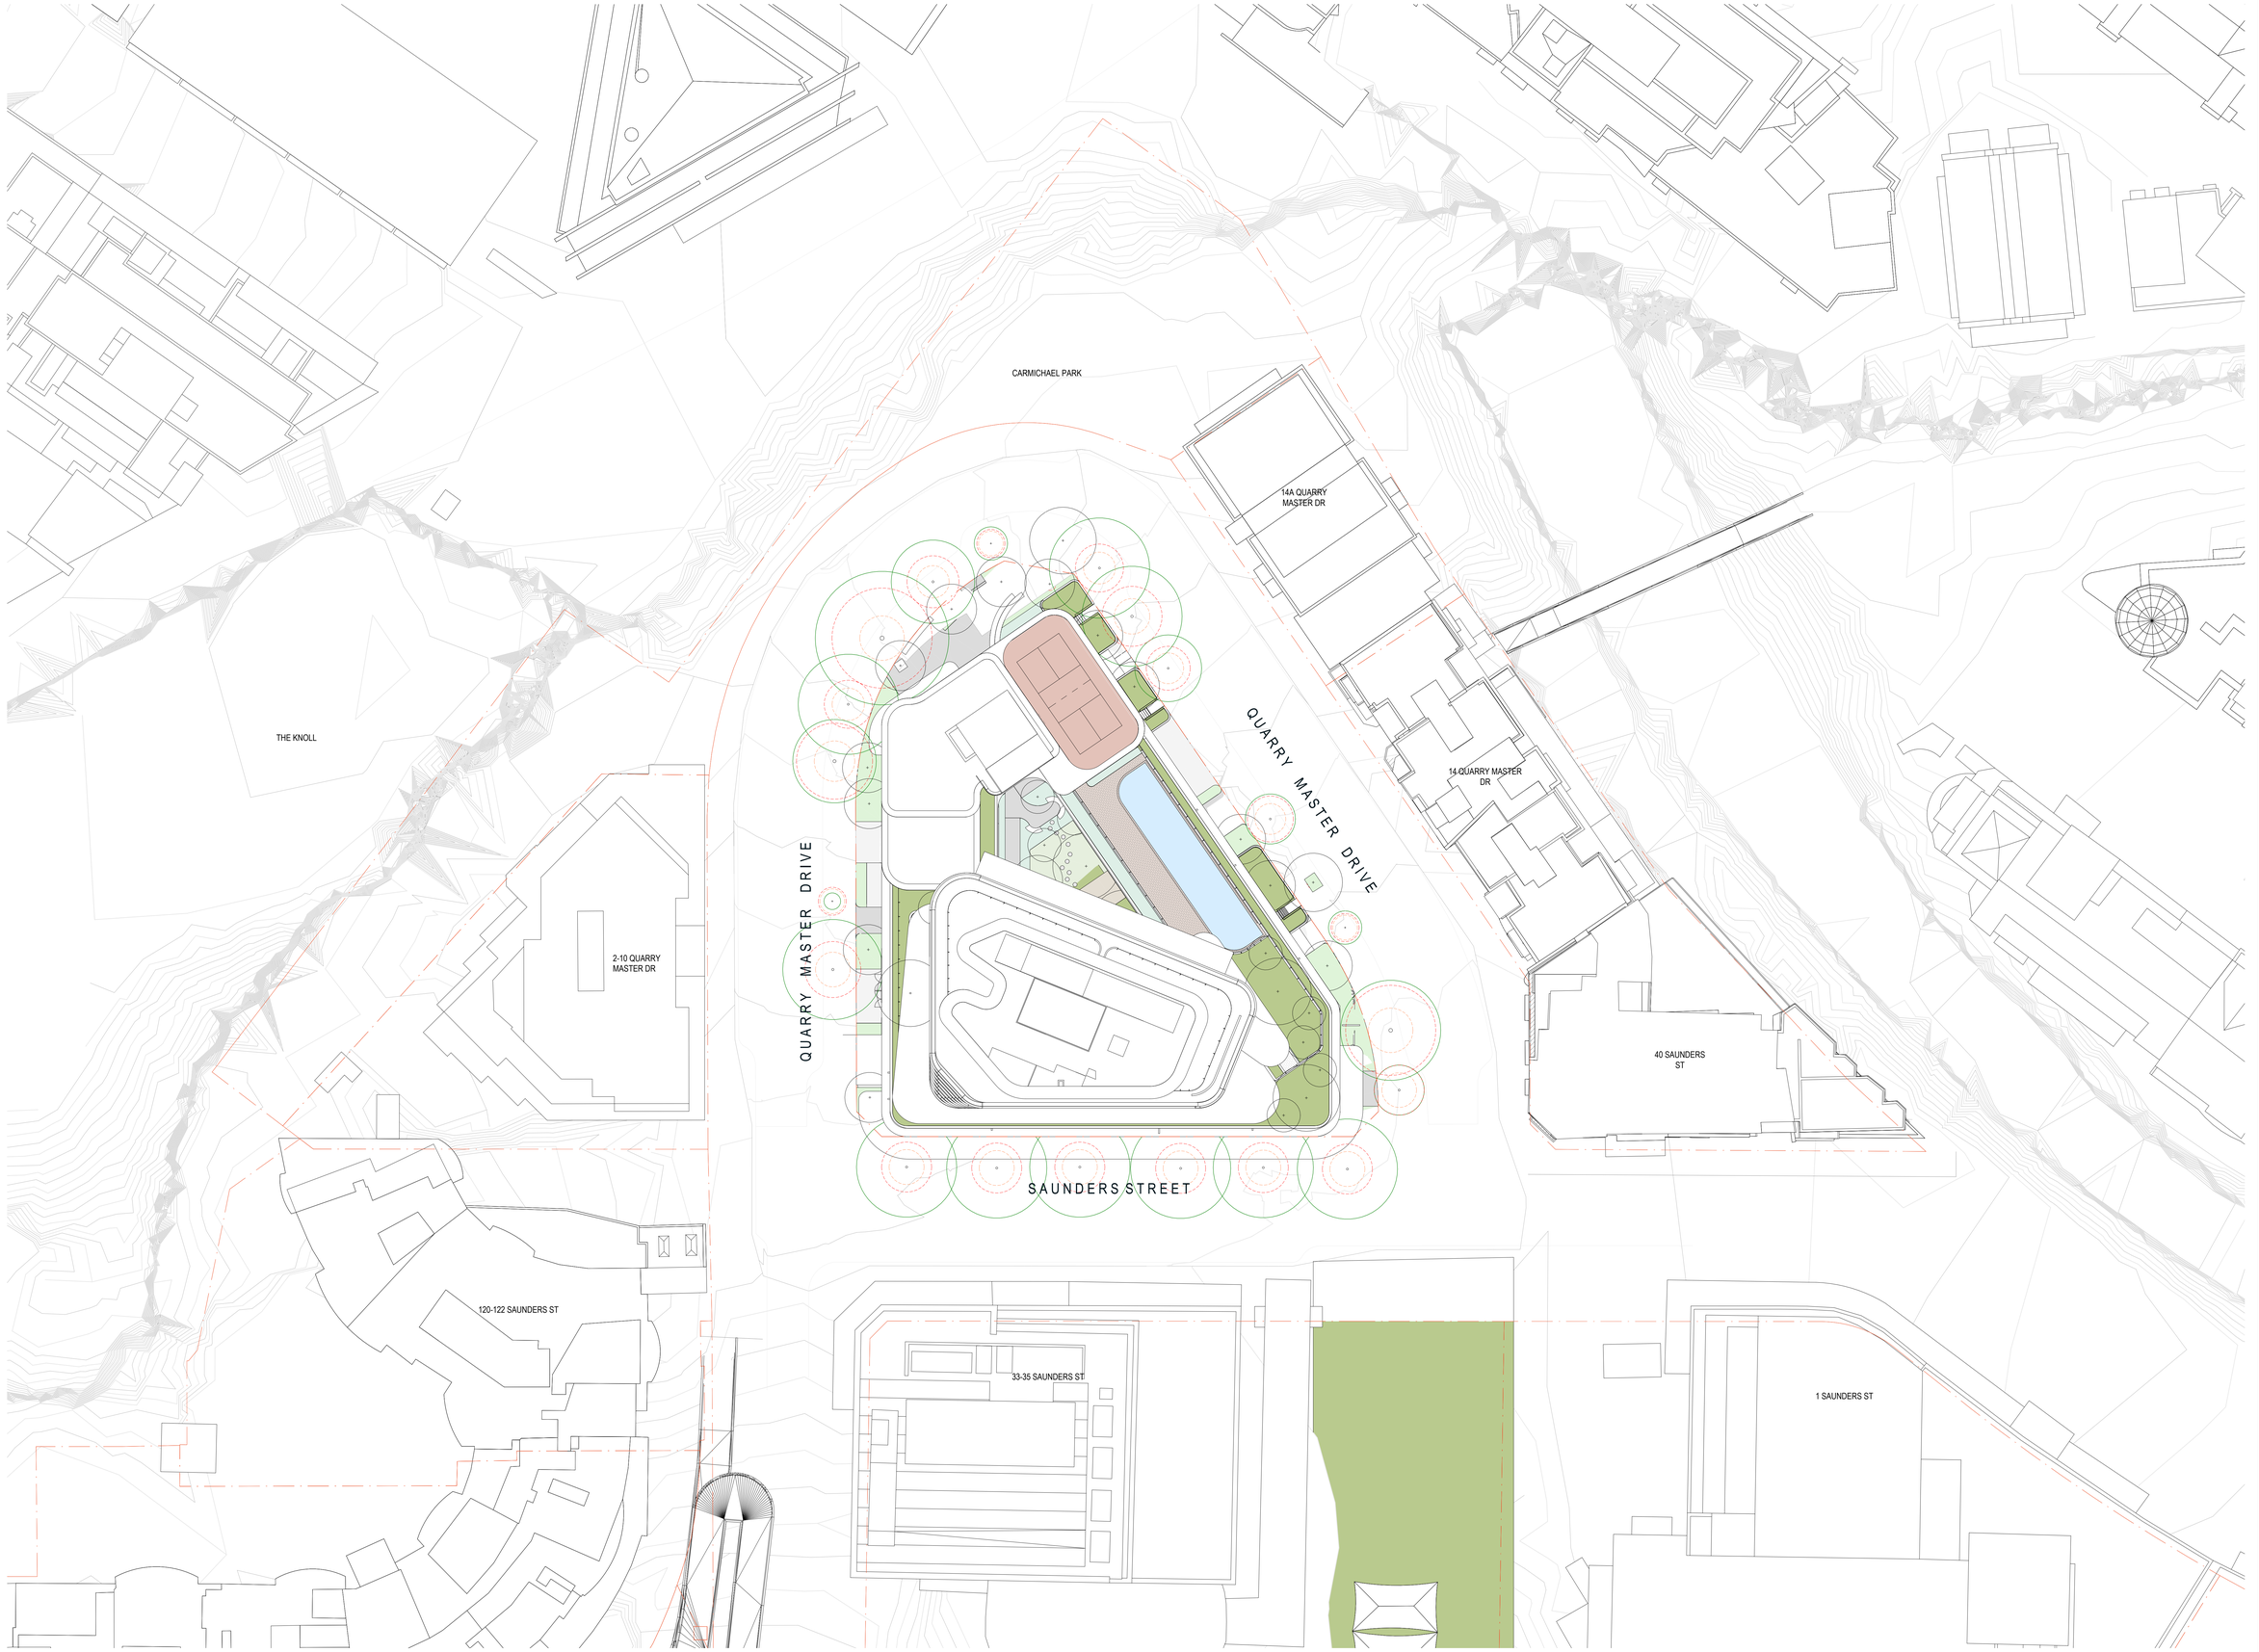

BVN

ARCHITECTS REGISTRATION BOARD / NOMINATED ARCHITECTS

NSW
7115 JULIAN ASHTON
7302 MATTHEW BLAIR
7151 PHILLIP ROGGENTIN
6911 ANDREW DUFFIN
6017 WILLIAM DUNCER
10447 ALISON BOONDS
10700 CATHERINE SKINNER

QLD
3327 NEIL LOGAN
2709 BRIAN DONOVAN
5328 DAVID KELLY
2966 KEVIN O'BRIEN
6238 KIRSTIE IRWIN

Telephone +61 7 3852 2525
Facsimile +61 7 3852 2544

NOTE
CONTRACTOR TO CHECK AND VERIFY ALL DIMENSIONS ON SITE PRIOR TO COMMENCEMENT OF WORK OR PREPARATION OF SHOP DRAWINGS WHERE DISCREPANCIES ARE FOUND REFER TO BVN FOR ALL DOCUMENTS TO BVN'S ATTENTION. DO NOT SCALE THIS DRAWING

ISSUE	DATE	FOR	CHKD
1	27.03.26	For Information	
2	24.04.26	For DA	
3	11.09.26	Council RFI Response Pack	

REGULATED DESIGN

The Building Element for which this design has been prepared and the subject of this design Declaration is :

- ☐ Fire Safety Systems *
- ☐ Building Enclosure *
- ☐ Water Proofing
- ☐ Building Services *
- ☐ Building Structure*
- ☐ Vertical Transport*

* Note: This declaration is for coordination and integration only

CONSULTANT
STRUCTURE
VANDERMEER

CONSULTANT
SERVICES
DONNELY SIMPSON CLEARLY

CONSULTANT
BCA
STEVEN WATSON & PARTNERS

CONSULTANT
DDA
WALL TO WALL

CONSULTANT
FIRE
SCIENTIFIC FIRE SERVICES

CONSULTANT
LANDSCAPE
OCULUS

CLIENT

TOOHEY MILLER
CLIENT NUMBER

PROJECT

SAUNDERS STREET
26-38 SAUNDERS ST
BVN PROJECT NUMBER

2509016

TRUE NORTH

SCALE @ A0

1 : 250 DO NOT SCALE

STATUS

DRAWING

SITE PLAN

AR-DA-01A-00-10 ISSUE 3

C:\Users\bsullivan\REVIT_LOCAL\2025\2510\2_AR_2509016_SAU_COMPETITION_byron_sullivan.rvt 14/10/2026 4:58:20 PM



1 LEVEL 00

149

BVN

ARCHITECTS REGISTRATION BOARD / NOMINATED ARCHITECTS

NSW
7110 JULIAN ASHTON
7302 MATTHEW BLAIR
7151 PHILLIP ROGGENTIN
8017 ANDREW DUNN
8017 WILLIAM DUNCER
10447 ALISON BOUNDS
10735 CATHERINE SKINNER

QLD
5327 NEIL LOGAN
2709 BRIAN DONOVAN
5328 DAVID KELLY
2985 KEVIN O'BRIEN
6236 KIRSTIE IRWIN

Telephone +61 7 3852 2525
Facsimile +61 7 3852 2544

NOTE
CONTRACTOR TO CHECK AND VERIFY ALL DIMENSIONS ON SITE PRIOR TO COMMENCEMENT OF WORK OR PREPARATION OF SHOP DRAWINGS
FIGURED DIMENSIONS TO BE TAKEN IN PREFERENCE TO SCALED
DOCUMENTS TO BVN'S ATTENTION. DO NOT SCALE THIS DRAWING

ISSUE	DATE	FOR	CHKD
1	06.02.26	For Information	
2	13.02.26	For Information	
3	20.02.26	For Information	
4	25.02.26	For Information	
5	27.02.26	For Information	
6	06.03.26	For Information	
7	13.03.26	For Information	
8	20.03.26	For Information	
9	27.03.26	For Information	
10	10.04.26	For Information	
11	16.04.26	For Information	
12	24.04.26	For DA	
13	02.09.26	For Information	
14	04.09.26	For Information	
15	08.09.26	For Information	
16	11.09.26	Council RFI Response Pack	

REGULATED DESIGN

The Building Element for which this design has been prepared and the subject of this design Declaration is :

- ☐ Fire Safety Systems *
- ☐ Building Enclosure *
- ☐ Water Proofing
- ☐ Building Services *
- ☐ Building Structure*
- ☐ Vertical Transport*

* Note: This declaration is for coordination and integration only

CONSULTANT
STRUCTURE
VANDERMEER

CONSULTANT
SERVICES
DONNELY SIMPSON CLEARLY

CONSULTANT
BCA
STEVEN WATSON & PARTNERS

CONSULTANT
DDA
WALL TO WALL

CONSULTANT
FIRE
SCIENTIFIC FIRE SERVICES

CONSULTANT
LANDSCAPE
OCULUS

CLIENT

TOOHEY MILLER

CLIENT NUMBER

PROJECT

SAUNDERS STREET
26-38 SAUNDERS ST

BVN PROJECT NUMBER

2509016

TRUE NORTH

SCALE @ A0

1 : 100 DO NOT SCALE

STATUS

DRAWING

GENERAL ARRANGEMENT - PLAN - LEVEL 00

ISSUE

AR-DA-10B-00-00 16

C:\Users\bsullivan\REVIT_LOCAL\2025\20152_AR_2509016_SAU_COMPETITION_bsullivan.rvt 14/10/2026 4:58:45 PM



2 LEVEL 01 GENERAL ARRANGEMENT PLAN

150

BVN

ARCHITECTS REGISTRATION BOARD / NOMINATED ARCHITECTS

NSW
7110 JULIAN ASHTON
7302 MATTHEW BLAIR
7151 PHILLIP ROGGIANTON
8017 ANDREW DUFFY
8017 WILLIAM DUNCER
10447 ALISON BOUNDS
10730 CATHERINE SKINNER

QLD
5327 NEIL LOGAN
2739 BRIAN DONOVAN
5328 DAVID KELLY
2666 KEVIN O'BRIEN
6238 KIRSTIE IRWIN

Telephone +61 7 3852 2525
Facsimile +61 7 3852 2544

NOTE
CONTRACTOR TO CHECK AND VERIFY ALL DIMENSIONS ON SITE PRIOR TO COMMENCEMENT OF WORK OR PREPARATION OF SHOP DRAWINGS WHERE THIS DRAWING IS TO BE USED FOR CONSTRUCTION DOCUMENTS TO BVN'S ATTENTION. DO NOT SCALE THIS DRAWING

ISSUE	DATE	FOR	CHKD
1	06.02.26	For Information	
2	13.02.26	For Information	
3	20.02.26	For Information	
4	27.02.26	For Information	
5	06.03.26	For Information	
6	13.03.26	For Information	
7	20.03.26	For Information	
8	27.03.26	For Information	
9	10.04.26	For Information	
10	16.04.26	For Information	
11	24.04.26	For DA	
12	02.09.26	For Information	
13	04.09.26	For Information	
14	08.09.26	For Information	
15	11.09.26	Council RFI Response Pack	

REGULATED DESIGN

The Building Element for which this design has been prepared and the subject of this design Declaration is :

- ☐ Fire Safety Systems *
- ☐ Building Enclosure *
- ☐ Water Proofing
- ☐ Building Services *
- ☐ Building Structure*
- ☐ Vertical Transport*

* Note: This declaration is for coordination and integration only

CONSULTANT
STRUCTURE
VANDERMEER

CONSULTANT
SERVICES
DONNELY SIMPSON CLEARLY

CONSULTANT
BCA
STEVEN WATSON & PARTNERS

CONSULTANT
DDA
WALL TO WALL

CONSULTANT
FIRE
SCIENTIFIC FIRE SERVICES

CONSULTANT
LANDSCAPE
OCULUS

CLIENT

TOOHEY MILLER

CLIENT NUMBER

PROJECT

SAUNDERS STREET
26-38 SAUNDERS ST

BVN PROJECT NUMBER

2509016

TRUE NORTH

SCALE @ A0

1 : 100 DO NOT SCALE

STATUS

DRAWING

GENERAL ARRANGEMENT - PLAN - LEVEL 01

AR-DA-10B-01-00

ISSUE

15



1 LEVEL 02

151

BVN

ARCHITECTS REGISTRATION BOARD / NOMINATED ARCHITECTS

NSW
7110 JULIAN ASHTON
7302 MATTHEW BLAIR
7151 PHILLIP ROGGIANTON
8017 ANDREW DUNN
8017 WILLIAM DUNCER
10447 ALISON BOUNDS
10735 CATHERINE SKINNER

QLD
5327 NEIL LOGAN
2709 BRIAN DONOVAN
5328 DAVID KELLY
2985 KEVIN O'BRIEN
6236 KIRSTIE IRWIN

Telephone +61 7 3852 2525
Facsimile +61 7 3852 2544

NOTE
CONTRACTOR TO CHECK AND VERIFY ALL DIMENSIONS ON SITE PRIOR TO COMMENCEMENT OF WORK OR PREPARATION OF SHOP DRAWINGS
ALL DISCREPANCIES TO BE BROUGHT TO THE NOTICE OF THE DOCUMENTS TO BVN'S ATTENTION. DO NOT SCALE THIS DRAWING

ISSUE	DATE	FOR	CHKD
1	06.02.26	For Information	
2	13.02.26	For Information	
3	20.02.26	For Information	
4	27.02.26	For Information	
5	06.03.26	For Information	
6	13.03.26	For Information	
7	20.03.26	For Information	
8	27.03.26	For Information	
9	10.04.26	For Information	
10	16.04.26	For Information	
11	24.04.26	For DA	
12	02.09.26	For Information	
13	04.09.26	For Information	
14	08.09.26	For Information	
15	11.09.26	Council RFI Response Pack	

REGULATED DESIGN

The Building Element for which this design has been prepared and the subject of this design Declaration is :

- ☐ Fire Safety Systems *
- ☐ Building Enclosure *
- ☐ Water Proofing
- ☐ Building Services *
- ☐ Building Structure*
- ☐ Vertical Transport*

* Note: This declaration is for coordination and integration only

CONSULTANT
STRUCTURE
VANDERMEER

CONSULTANT
SERVICES
DONNELY SIMPSON CLEARLY

CONSULTANT
BCA
STEVEN WATSON & PARTNERS

CONSULTANT
DDA
WALL TO WALL

CONSULTANT
FIRE
SCIENTIFIC FIRE SERVICES

CONSULTANT
LANDSCAPE
OCULUS

CLIENT

TOOHEY MILLER

CLIENT NUMBER

PROJECT

SAUNDERS STREET
26-38 SAUNDERS ST

BVN PROJECT NUMBER

2509016

TRUE NORTH

SCALE @ A0

1 : 100 DO NOT SCALE

STATUS

DRAWING

GENERAL ARRANGEMENT - PLAN - LEVEL 02

AR-DA-10B-02-00 | ISSUE 15

P:\2025\09\15.SSDDesign\BIM_Rev0.0.0 Milestones Rev4.0\FC.vmp\2025092015_Milestone_RP1 22/09/2026 1:43:32 PM
Ledger2025\15_AR_2025015_SAU_COMPETITION_260922_DA Update.rvt



1 LEVEL 03

BVN

ARCHITECTS REGISTRATION BOARD / NOMINATED ARCHITECTS

NSW
7110 JULIAN ASHTON
7302 MATTHEW BLAIR
7151 PHILLIP ROSSINGTON
8017 ANDREW DUNN
8017 WILLIAM DUNCER
10447 ALISON BOONDS
10735 CATHERINE SKINNER

QLD
5327 NEIL LOGAN
2709 BRIAN DONOVAN
5328 DAVID KELLY
2985 KEVIN O'BRIEN
6236 KIRSTIE IRWIN

Telephone +61 7 3852 2525
Facsimile +61 7 3852 2544

NOTE
CONTRACTOR TO CHECK AND VERIFY ALL DIMENSIONS ON SITE PRIOR TO COMMENCEMENT OF WORK OR PREPARATION OF SHOP DRAWINGS WORK FROM FIGURED DIMENSIONS ONLY. REFER ANY DISCREPANCIES/ DOCUMENTS TO BVN'S ATTENTION. DO NOT SCALE THIS DRAWING

ISSUE	DATE	FOR	CHKD
1	06.02.26	For Information	
2	13.02.26	For Information	
3	20.02.26	For Information	
4	27.02.26	For Information	
5	06.03.26	For Information	
6	13.03.26	For Information	
7	20.03.26	For Information	
8	27.03.26	For Information	
9	10.04.26	For Information	
10	16.04.26	For Information	
11	24.04.26	For DA	
12	02.09.26	For Information	
13	04.09.26	For Information	
14	08.09.26	For Information	
15	11.09.26	Council RFI Response Pack	

REGULATED DESIGN

The Building Element for which this design has been prepared and the subject of this design Declaration is :

- ☐ Fire Safety Systems *
- ☐ Building Enclosure *
- ☐ Water Proofing
- ☐ Building Services *
- ☐ Building Structure*
- ☐ Vertical Transport*

* Note: This declaration is for coordination and integration only

CONSULTANT
STRUCTURE
VANDERMEER

CONSULTANT
SERVICES
DONNELY SIMPSON CLEARLY

CONSULTANT
BCA
STEVEN WATSON & PARTNERS

CONSULTANT
DDA
WALL TO WALL

CONSULTANT
FIRE
SCIENTIFIC FIRE SERVICES

CONSULTANT
LANDSCAPE
OCULUS

CLIENT

TOOHEY MILLER

CLIENT NUMBER

PROJECT

SAUNDERS STREET
26-38 SAUNDERS ST

BVN PROJECT NUMBER

2509016

TRUE NORTH

SCALE @ A0

1 : 100 DO NOT SCALE

STATUS

DRAWING

GENERAL ARRANGEMENT - PLAN - LEVEL 03

ISSUE

AR-DA-10B-03-00 15

P:\2509\09016.000\Design\BIM_Rev03.0 Milestones (Revit CPC ver)\2509.09016_Milestone_RFI Lodge\09016_AR_2509016_SAU_COMPETITION_R25D2.0A Update.rvt 22/09/2026 1:43:45 PM



1 LEVEL 04

BVN

ARCHITECTS REGISTRATION BOARD / NOMINATED ARCHITECTS

NSW
7110 JULIAN ASHTON
7302 MATTHEW BLAIR
7151 PHILLIP ROSSINGTON
8017 ANDREW DUNCAN
8017 WILLIAM DUNCAN
10447 ALISON BOUNDS
10736 CATHERINE SKINNER

QLD
5327 NEIL LOGAN
2709 BRIAN DONOVAN
5328 DAVID KELLY
2985 KEVIN O'BRIEN
6236 KIRSTIE WIXIN

Telephone +61 7 3852 2525
Facsimile +61 7 3852 2544

NOTE
CONTRACTOR TO CHECK AND VERIFY ALL DIMENSIONS ON SITE PRIOR TO COMMENCEMENT OF WORK OR PREPARATION OF SHOP DRAWINGS WHERE DISCREPANCIES ARE FOUND REFER TO BVN FOR DECISION DOCUMENTS TO BVN'S ATTENTION. DO NOT SCALE THIS DRAWING

ISSUE	DATE	FOR	CHKD
1	06.02.26	For Information	
2	13.02.26	For Information	
3	20.02.26	For Information	
4	27.02.26	For Information	
5	06.03.26	For Information	
6	13.03.26	For Information	
7	20.03.26	For Information	
8	27.03.26	For Information	
9	10.04.26	For Information	
10	16.04.26	For Information	
11	24.04.26	For DA	
12	02.09.26	For Information	
13	04.09.26	For Information	
14	08.09.26	For Information	
15	11.09.26	Council RFI Response Pack	

REGULATED DESIGN

The Building Element for which this design has been prepared and the subject of this design Declaration is :

- ☐ Fire Safety Systems *
- ☐ Building Enclosure *
- ☐ Water Proofing
- ☐ Building Services *
- ☐ Building Structure*
- ☐ Vertical Transport*

* Note: This declaration is for coordination and integration only

CONSULTANT
STRUCTURE
VANDERMEER

CONSULTANT
SERVICES
DONNELY SIMPSON CLEARLY

CONSULTANT
BCA
STEVEN WATSON & PARTNERS

CONSULTANT
DDA
WALL TO WALL

CONSULTANT
FIRE
SCIENTIFIC FIRE SERVICES

CONSULTANT
LANDSCAPE
OCULUS

CLIENT

TOOHEY MILLER

CLIENT NUMBER

PROJECT

SAUNDERS STREET
26-38 SAUNDERS ST

BVN PROJECT NUMBER

2509016

TRUE NORTH

SCALE @ A0

1 : 100 DO NOT SCALE

STATUS

DRAWING

GENERAL ARRANGEMENT - PLAN - LEVEL 04

ISSUE

AR-DA-10B-04-00 15

P:\2025\09016.000\Design\BIM_Revit\1.0 Milestones (Revit DFC only)\2026\260918_Milestone_RFI Lodge260918_AR_2509016_SAU_COMPETITION_260922_DA Update.rvt 22/09/2026 1:46:00 PM



1 LEVEL 05

154

BVN

ARCHITECTS REGISTRATION BOARD / NOMINATED ARCHITECTS

NSW
7110 JULIAN ASHTON
7302 MATTHEW BLAIR
7151 PHILLIP ROGGENTIN
8017 ANDREW HILL
8017 WILLIAM DUNCER
10447 ALISON BOONDS
10735 CATHERINE SKINNER

QLD
5327 NEIL LOGAN
2709 BRIAN DONOVAN
5328 DAVID KELLY
2985 KEVIN O'BRIEN
6236 KIRSTIE IRWIN

Telephone +61 7 3852 2525
Facsimile +61 7 3852 2544

NOTE
CONTRACTOR TO CHECK AND VERIFY ALL DIMENSIONS ON SITE PRIOR TO COMMENCEMENT OF WORK OR PREPARATION OF SHOP DRAWINGS
ALL DISCREPANCIES TO BE BROUGHT TO THE NOTICE OF THE DOCUMENTS TO BVN'S ATTENTION. DO NOT SCALE THIS DRAWING

ISSUE	DATE	FOR	CHKD
1	06.02.26	For Information	
2	13.02.26	For Information	
3	20.02.26	For Information	
4	27.02.26	For Information	
5	06.03.26	For Information	
6	13.03.26	For Information	
7	20.03.26	For Information	
8	27.03.26	For Information	
9	10.04.26	For Information	
10	16.04.26	For Information	
11	24.04.26	For DA	
12	02.09.26	For Information	
13	04.09.26	For Information	
14	08.09.26	For Information	
15	11.09.26	Council RFI Response Pack	

REGULATED DESIGN

The Building Element for which this design has been prepared and the subject of this design Declaration is :

- ☐ Fire Safety Systems *
- ☐ Building Enclosure *
- ☐ Water Proofing
- ☐ Building Services *
- ☐ Building Structure*
- ☐ Vertical Transport*

* Note: This declaration is for coordination and integration only

CONSULTANT
STRUCTURE
VANDERMEER

CONSULTANT
SERVICES
DONNELY SIMPSON CLEARLY

CONSULTANT
BCA
STEVEN WATSON & PARTNERS

CONSULTANT
DDA
WALL TO WALL

CONSULTANT
FIRE
SCIENTIFIC FIRE SERVICES

CONSULTANT
LANDSCAPE
OCULUS

CLIENT

TOOHEY MILLER

CLIENT NUMBER

PROJECT

SAUNDERS STREET
26-38 SAUNDERS ST

BVN PROJECT NUMBER

2509016

TRUE NORTH

SCALE @ A0

1 : 100 DO NOT SCALE

STATUS


DRAWING

GENERAL ARRANGEMENT - PLAN - LEVEL 05

ISSUE

AR-DA-10B-05-00 15

P:\2025\09016.SSD\Design\BIM_Revit\2-2-Milestones-Revit DPC.rvt\s3229039916_Milestone_RP1 22/09/2026 1:48:38 PM
Ledger2809016_AR_2509016_SAU_COMPETITION_260922_GA Update.rvt

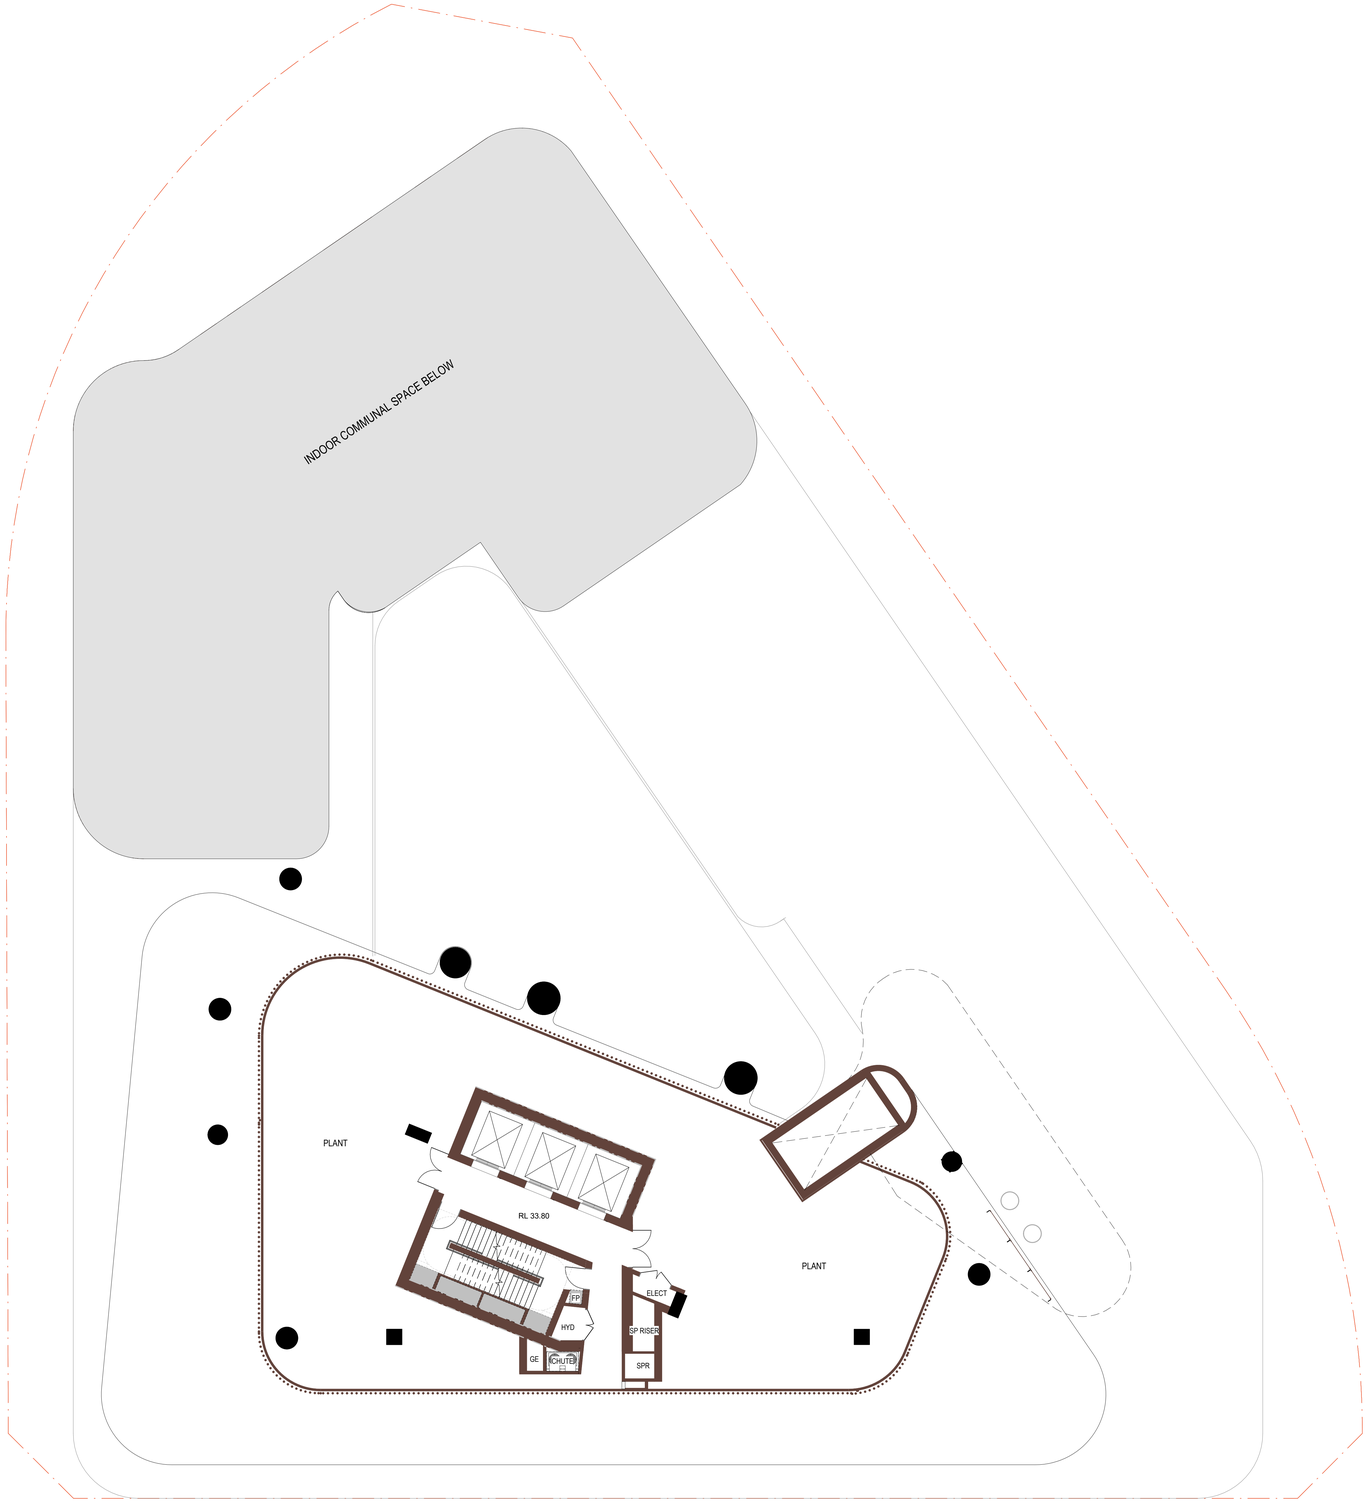

BVN

ARCHITECTS REGISTRATION BOARD / NOMINATED ARCHITECTS

NSW
7115 JULIAN ASHTON
7302 MATTHEW BLAIR
7151 PHILLIP ROGGIANTON
8017 ANDREW DUNN
8017 WILLIAM DUNCER
10447 ALISON BOUNDS
10736 CATHERINE SKINNER

QLD
5327 NEIL LOGAN
2739 BRIAN DONOVAN
5328 DAVID KELLY
2666 KEVIN O'BRIEN
6238 KIRSTIE IRWIN

Telephone +61 7 3852 2525
Facsimile +61 7 3852 2544

NOTE
CONTRACTOR TO CHECK AND VERIFY ALL DIMENSIONS ON SITE PRIOR TO COMMENCEMENT OF WORK OR PREPARATION OF SHOP DRAWINGS WHERE DISCREPANCIES ARE FOUND REFER TO BVN BEFORE PROCEEDING. DOCUMENTS TO BVN'S ATTENTION. DO NOT SCALE THIS DRAWING

ISSUE	DATE	FOR	CHKD
1	06.02.26	For Information	
2	13.02.26	For Information	
3	20.02.26	For Information	
4	27.02.26	For Information	
5	06.03.26	For Information	
6	13.03.26	For Information	
7	20.03.26	For Information	
8	27.03.26	For Information	
9	10.04.26	For Information	
10	16.04.26	For Information	
11	24.04.26	For DA	
12	02.09.26	For Information	
13	04.09.26	For Information	
14	08.09.26	For Information	
15	11.09.26	Council RFI Response Pack	

REGULATED DESIGN

The Building Element for which this design has been prepared and the subject of this design Declaration is :

- ☐ Fire Safety Systems *
- ☐ Building Enclosure *
- ☐ Water Proofing
- ☐ Building Services *
- ☐ Building Structure*
- ☐ Vertical Transport*

* Note: This declaration is for coordination and integration only

CONSULTANT
STRUCTURE
VANDERMEER

CONSULTANT
SERVICES
DONNELY SIMPSON CLEARLY

CONSULTANT
BCA
STEVEN WATSON & PARTNERS

CONSULTANT
DDA
WALL TO WALL

CONSULTANT
FIRE
SCIENTIFIC FIRE SERVICES

CONSULTANT
LANDSCAPE
OCULUS

CLIENT

TOOHEY MILLER

CLIENT NUMBER

PROJECT

SAUNDERS STREET
26-38 SAUNDERS ST

BVN PROJECT NUMBER

2509016

TRUE NORTH

SCALE @ A0

1 : 100 DO NOT SCALE

STATUS


DRAWING

GENERAL ARRANGEMENT - PLAN - LEVEL 06

ISSUE

AR-DA-10B-06-00 15

P:\2509016\500\Design\BIM_Revit\3.0 Milestones (Revit DPC only)\2509260918_Milestone_RFI Lodge260918_AR_2509016_SAU_COMPETITION_260825_DA Update.rvt 22/09/2026 1:48:48 PM

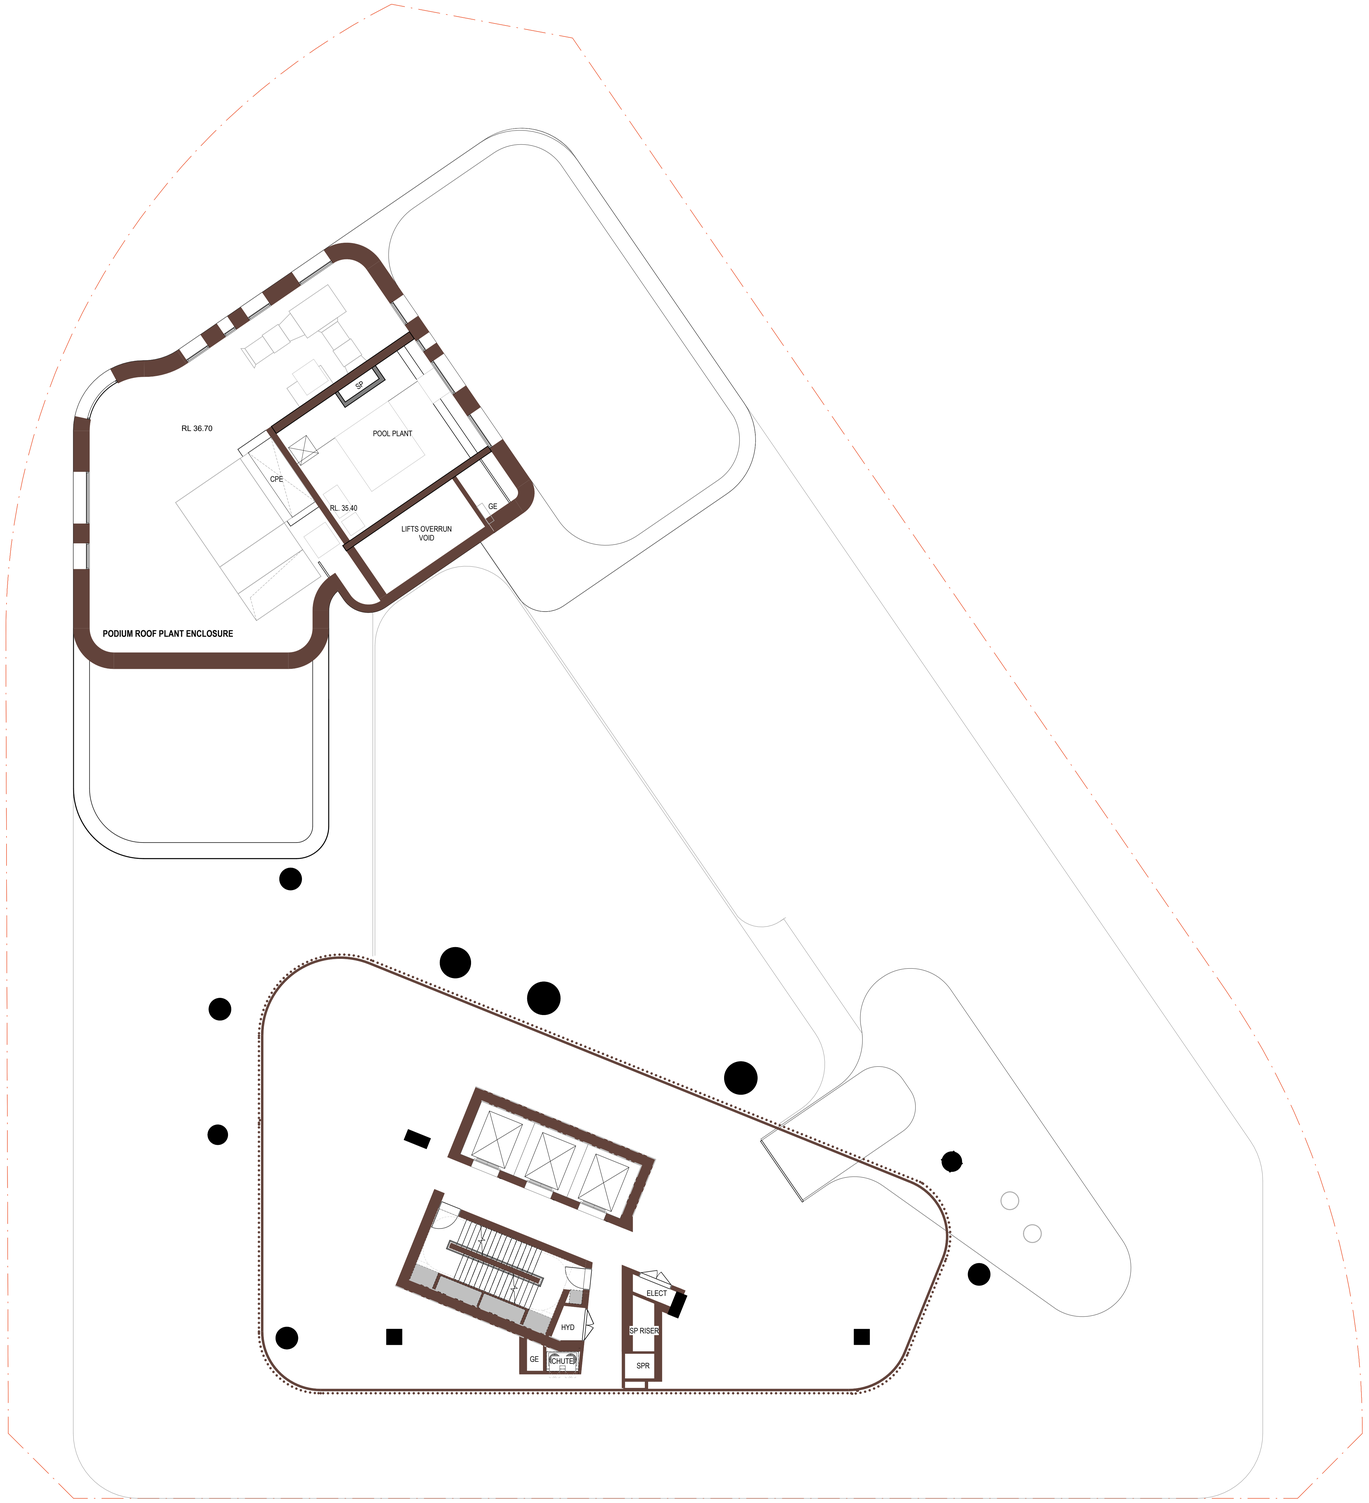

BVN

ARCHITECTS REGISTRATION BOARD / NOMINATED ARCHITECTS

NSW
7110 JULIAN ASHTON
7302 MATTHEW BLAIR
7151 PHILLIP ROGGIANTON
6977 ANDREW DUNN
8017 WILLIAM DUNCER
10447 ALISON BOUNDS
10735 CATHERINE SKINNER

QLD
5327 NEIL LOGAN
2709 BRIAN DONOVAN
5328 DAVID KELLY
2666 KEVIN O'BRIEN
6238 KIRSTIE WIXIN

Telephone +61 7 3852 2525
Facsimile +61 7 3852 2544

NOTE
CONTRACTOR TO CHECK AND VERIFY ALL DIMENSIONS ON SITE PRIOR TO COMMENCEMENT OF WORK OR PREPARATION OF SHOP DRAWINGS WHERE DISCREPANCIES ARE FOUND REFER TO BVN ARCHITECTS DOCUMENTS TO BVN'S ATTENTION. DO NOT SCALE THIS DRAWING

ISSUE	DATE	FOR	CHKD
1	06.02.26	For Information	
2	13.02.26	For Information	
3	20.02.26	For Information	
4	27.02.26	For Information	
5	06.03.26	For Information	
6	13.03.26	For Information	
7	20.03.26	For Information	
8	27.03.26	For Information	
9	10.04.26	For Information	
10	16.04.26	For Information	
11	24.04.26	For DA	
12	02.09.26	For Information	
13	04.09.26	For Information	
14	08.09.26	For Information	
15	11.09.26	Council RFI Response Pack	

REGULATED DESIGN

The Building Element for which this design has been prepared and the subject of this design Declaration is :

- ☐ Fire Safety Systems *
- ☐ Building Enclosure *
- ☐ Water Proofing
- ☐ Building Services *
- ☐ Building Structure*
- ☐ Vertical Transport*

* Note: This declaration is for coordination and integration only

CONSULTANT
STRUCTURE
VANDERMEER

CONSULTANT
SERVICES
DONNELY SIMPSON CLEARLY

CONSULTANT
BCA
STEVEN WATSON & PARTNERS

CONSULTANT
DDA
WALL TO WALL

CONSULTANT
FIRE
SCIENTIFIC FIRE SERVICES

CONSULTANT
LANDSCAPE
OCULUS

CLIENT

TOOHEY MILLER

CLIENT NUMBER

PROJECT

SAUNDERS STREET
26-38 SAUNDERS ST

BVN PROJECT NUMBER

2509016

TRUE NORTH

SCALE @ A0

1 : 100 DO NOT SCALE


STATUS

DRAWING

GENERAL ARRANGEMENT - PLAN - LEVEL 07

AR-DA-10B-07-00 ISSUE 15

P:\2509016\000\Design\BIM_Rev03.3 Milestones (Revit CPC only)\2509260918_Milestone_RFI Lodge260918_AR_2509016_SAU_COMPETITION_260825_DA Update.rvt 22/09/2026 1:46:58 PM

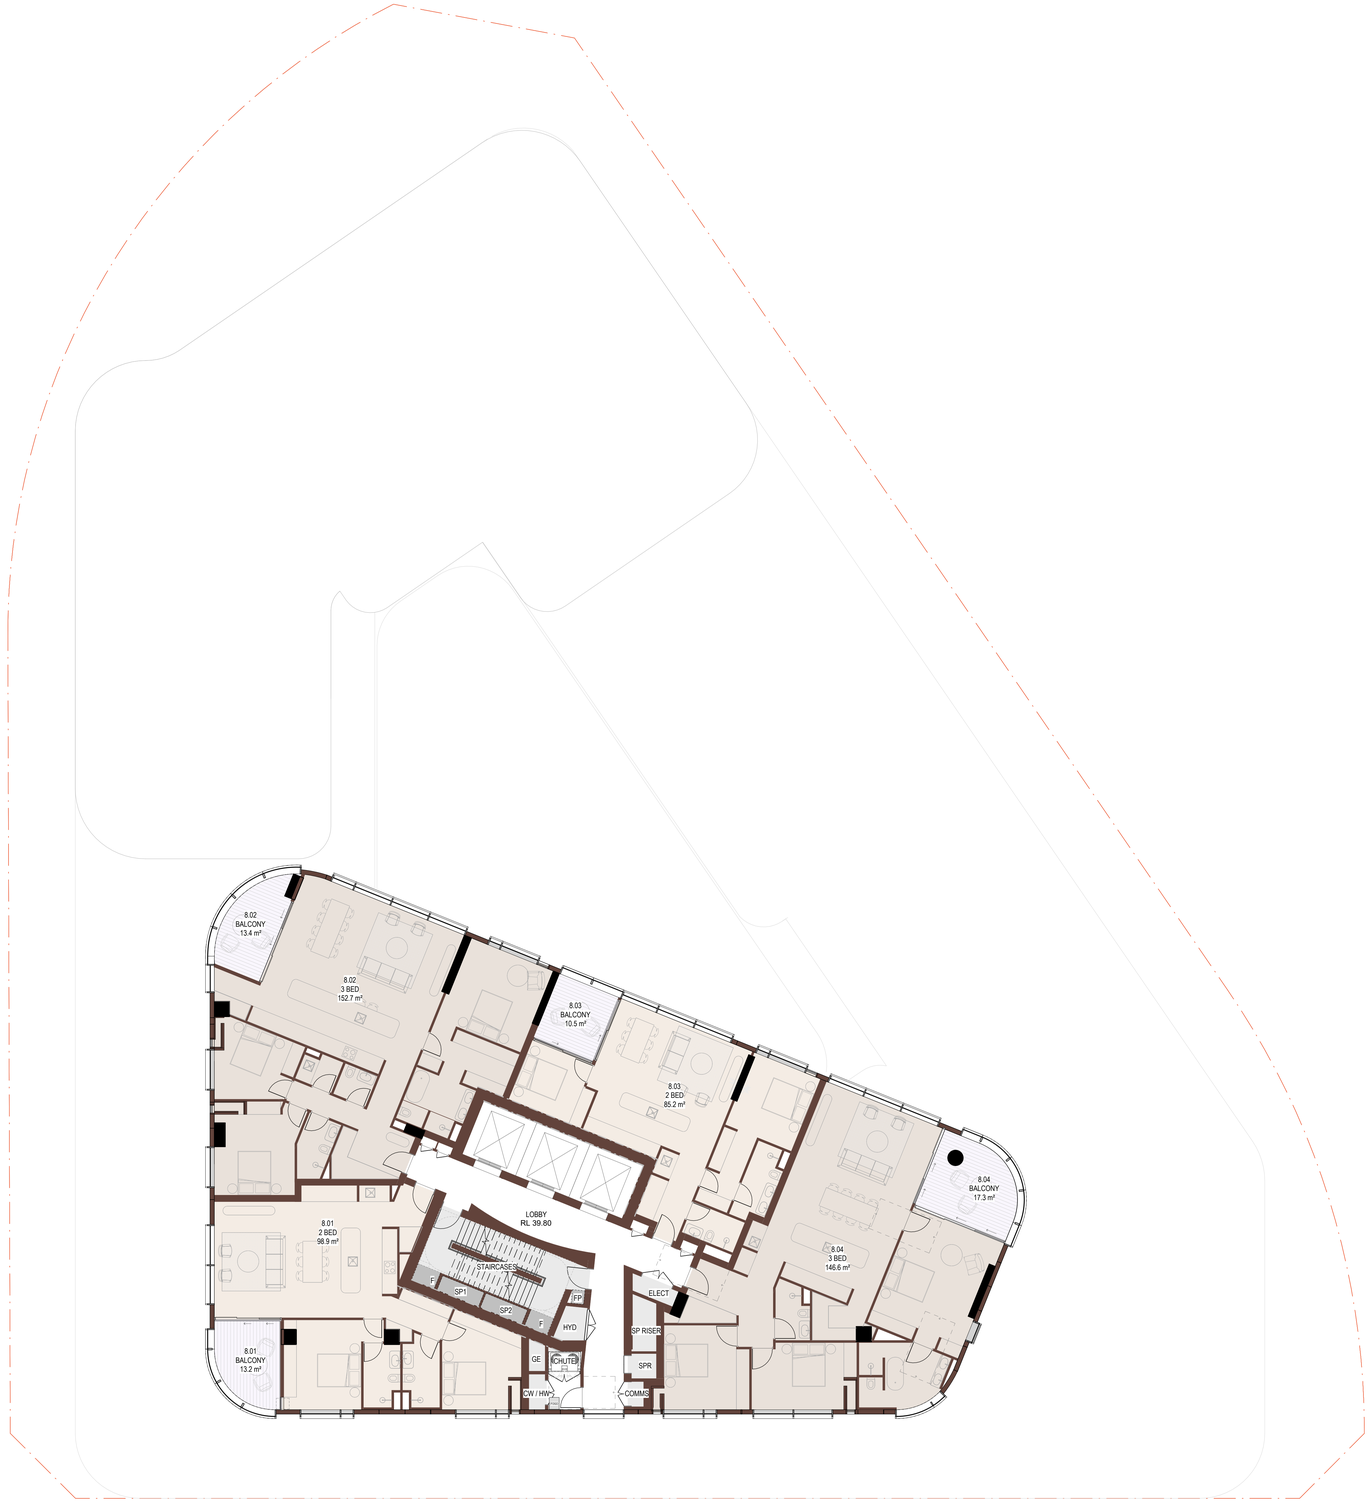

1 LEVEL 08

BVN

ARCHITECTS REGISTRATION BOARD / NOMINATED ARCHITECTS

NSW
7110 JULIAN ASHTON
7302 MATTHEW BLAIR
7151 PHILLIP ROGGIANTON
8017 ANDREW DUNN
8017 WILLIAM DUNCER
10447 ALISON BOUNDS
10735 CATHERINE SKINNER

QLD
5327 NEIL LOGAN
2735 BRIAN DONOVAN
5328 DAVID KELLY
2966 KEVIN O'BRIEN
6238 KIRSTIE IRWIN

Telephone +61 7 3852 2525
Facsimile +61 7 3852 2544

NOTE
CONTRACTOR TO CHECK AND VERIFY ALL DIMENSIONS ON SITE PRIOR TO COMMENCEMENT OF WORK OR PREPARATION OF SHOP DRAWINGS
ANY DISCREPANCIES TO BE REPORTED IMMEDIATELY TO BVN
DOCUMENTS TO BVN'S ATTENTION. DO NOT SCALE THIS DRAWING

ISSUE	DATE	FOR	CHKD
1	06.02.26	For Information	
2	13.02.26	For Information	
3	20.02.26	For Information	
4	27.02.26	For Information	
5	06.03.26	For Information	
6	13.03.26	For Information	
7	20.03.26	For Information	
8	27.03.26	For Information	
9	10.04.26	For Information	
10	16.04.26	For Information	
11	24.04.26	For DA	
12	02.09.26	For Information	
13	04.09.26	For Information	
14	08.09.26	For Information	
15	11.09.26	Council RFI Response Pack	

REGULATED DESIGN

The Building Element for which this design has been prepared and the subject of this design Declaration is :

- ☐ Fire Safety Systems *
- ☐ Building Enclosure *
- ☐ Water Proofing
- ☐ Building Services *
- ☐ Building Structure*
- ☐ Vertical Transport*

* Note: This declaration is for coordination and integration only

CONSULTANT
STRUCTURE
VANDERMEER

CONSULTANT
SERVICES
DONNELY SIMPSON CLEARLY

CONSULTANT
BCA
STEVEN WATSON & PARTNERS

CONSULTANT
DDA
WALL TO WALL

CONSULTANT
FIRE
SCIENTIFIC FIRE SERVICES

CONSULTANT
LANDSCAPE
OCULUS

CLIENT

TOOHEY MILLER

CLIENT NUMBER

PROJECT

SAUNDERS STREET
26-38 SAUNDERS ST

BVN PROJECT NUMBER

2509016

TRUE NORTH

SCALE @ A0

1 : 100 DO NOT SCALE


STATUS

DRAWING

GENERAL ARRANGEMENT - PLAN - LEVEL 08

AR-DA-10B-08-00 ISSUE 15

P:\2025\09\16 SWD\revit\BIM_Revit\3.0 Milestones (Rev4 DFC only)\2025.09\09.16_Milestone_RFI Ledge\260916_AR_2509016_SAU_COMPETITION_260922_GA Update.rvt 22/09/2026 1:47:03 PM

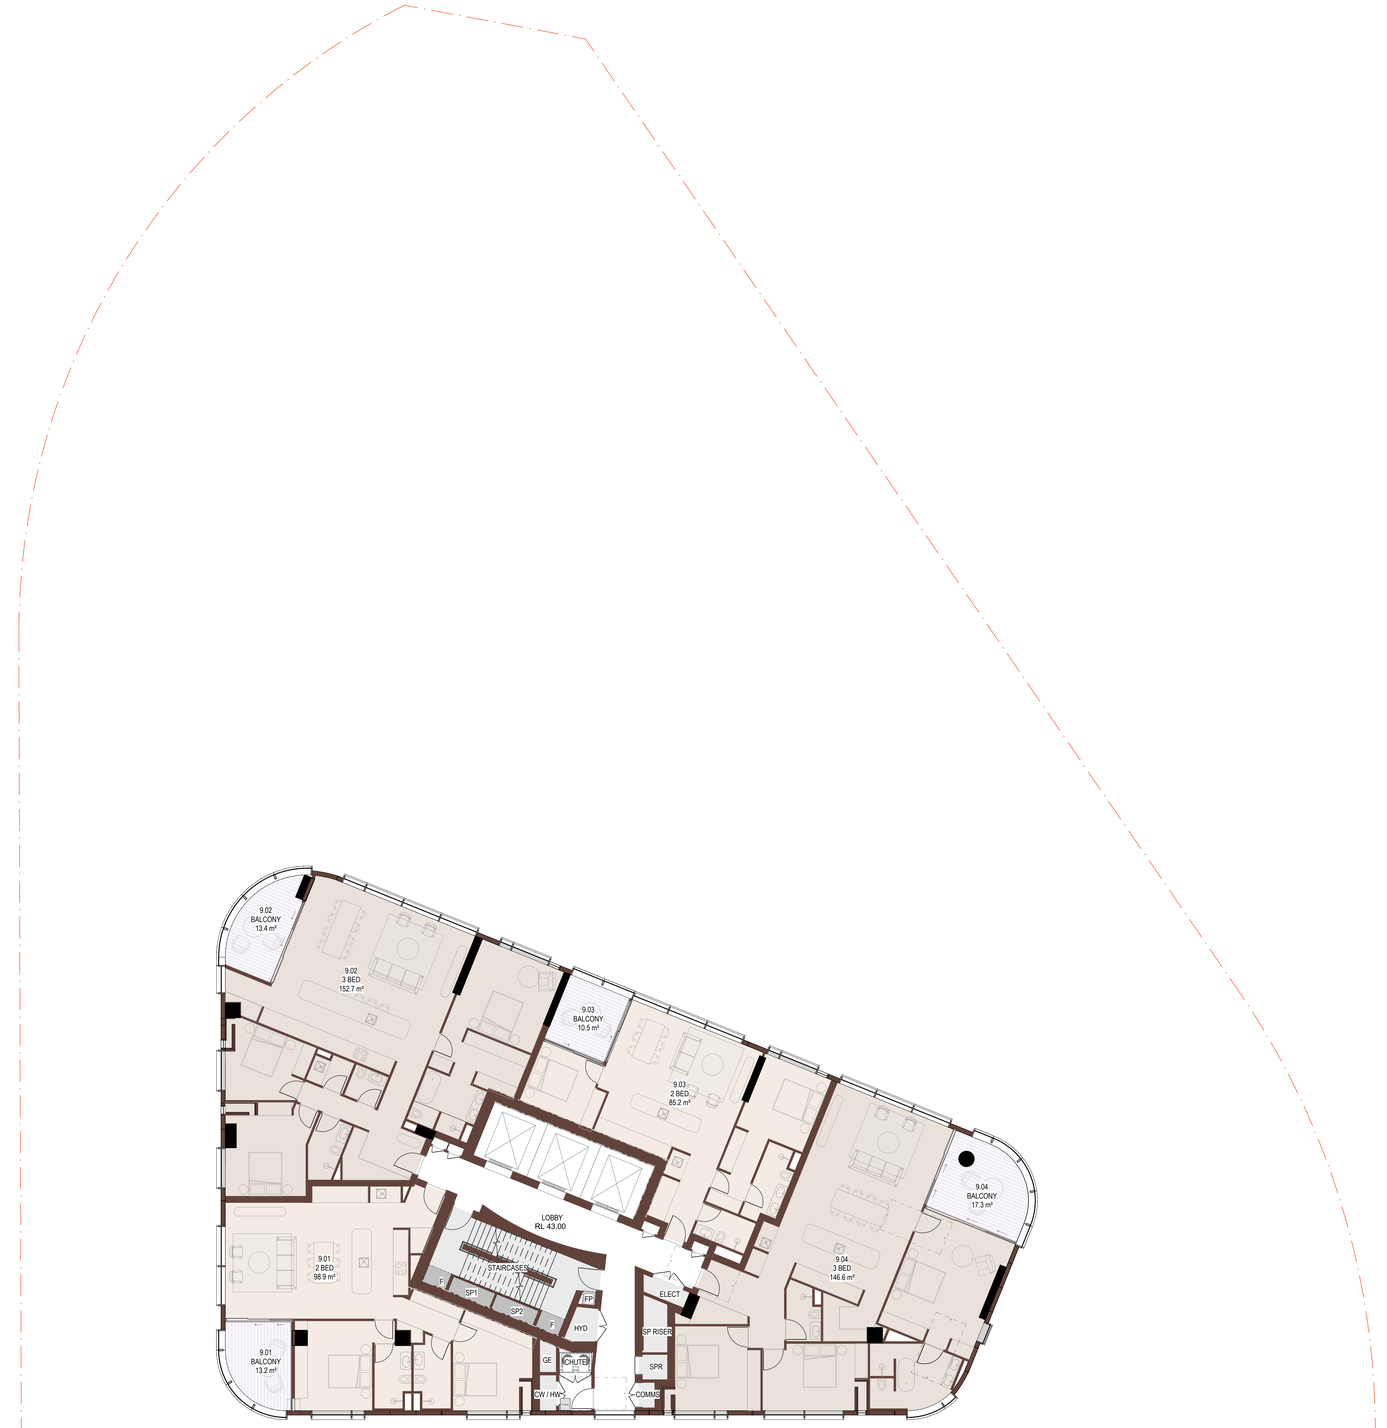

1 LEVEL 09

BVN

ARCHITECTS REGISTRATION BOARD / NOMINATED ARCHITECTS

NSW
7110 JULIAN ASHTON
7302 MATTHEW BLAIR
7151 PHILLIP ROGGIANTON
8017 ANDREW DUFFIN
8017 WILLIAM DUNCER
10447 ALISON BOUNDS
10735 CATHERINE SKINNER

QLD
5327 NEIL LOGAN
2739 BRIAN DONOVAN
5328 DAVID KELLY
2966 KEVIN O'BRIEN
6238 KIRSTIE IRWIN

Telephone +61 7 3852 2525
Facsimile +61 7 3852 2544

NOTE
CONTRACTOR TO CHECK AND VERIFY ALL DIMENSIONS ON SITE PRIOR TO COMMENCEMENT OF WORK OR PREPARATION OF SHOP DRAWINGS WHERE DISCREPANCIES ARE FOUND REFER TO BVN BEFORE PROCEEDING. DOCUMENTS TO BVN'S ATTENTION. DO NOT SCALE THIS DRAWING

ISSUE	DATE	FOR	CHKD
1	06.02.26	For Information	
2	13.02.26	For Information	
3	20.02.26	For Information	
4	27.02.26	For Information	
5	06.03.26	For Information	
6	13.03.26	For Information	
7	20.03.26	For Information	
8	27.03.26	For Information	
9	10.04.26	For Information	
10	16.04.26	For Information	
11	24.04.26	For DA	
12	02.09.26	For Information	
13	04.09.26	For Information	
14	08.09.26	For Information	
15	11.09.26	Council RFI Response Pack	

REGULATED DESIGN

The Building Element for which this design has been prepared and the subject of this design Declaration is:

- ☐ Fire Safety Systems *
- ☐ Building Enclosure *
- ☐ Water Proofing
- ☐ Building Services *
- ☐ Building Structure*
- ☐ Vertical Transport*

* Note: This declaration is for coordination and integration only

CONSULTANT
STRUCTURE
VANDERMEER

CONSULTANT
SERVICES
DONNELY SIMPSON CLEARLY

CONSULTANT
BCA
STEVEN WATSON & PARTNERS

CONSULTANT
DDA
WALL TO WALL

CONSULTANT
FIRE
SCIENTIFIC FIRE SERVICES

CONSULTANT
LANDSCAPE
OCULUS

CLIENT

TOOHEY MILLER

CLIENT NUMBER

PROJECT

SAUNDERS STREET
26-38 SAUNDERS ST

BVN PROJECT NUMBER

2509016

TRUE NORTH

SCALE @ A0

1 : 100 DO NOT SCALE


STATUS

DRAWING

GENERAL ARRANGEMENT - PLAN - LEVEL 09

AR-DA-10B-09-00 ISSUE 15

P:\2025\09\16 SWD\revit\BIM_Rev23.2 Milestones (Rev4 DFC only)\2025.09.09_Milestone_RFI Ledge\260918_AR_2509016_SAU_COMPETITION_260922_GA Update.rvt 22/09/2026 1:47:10 PM

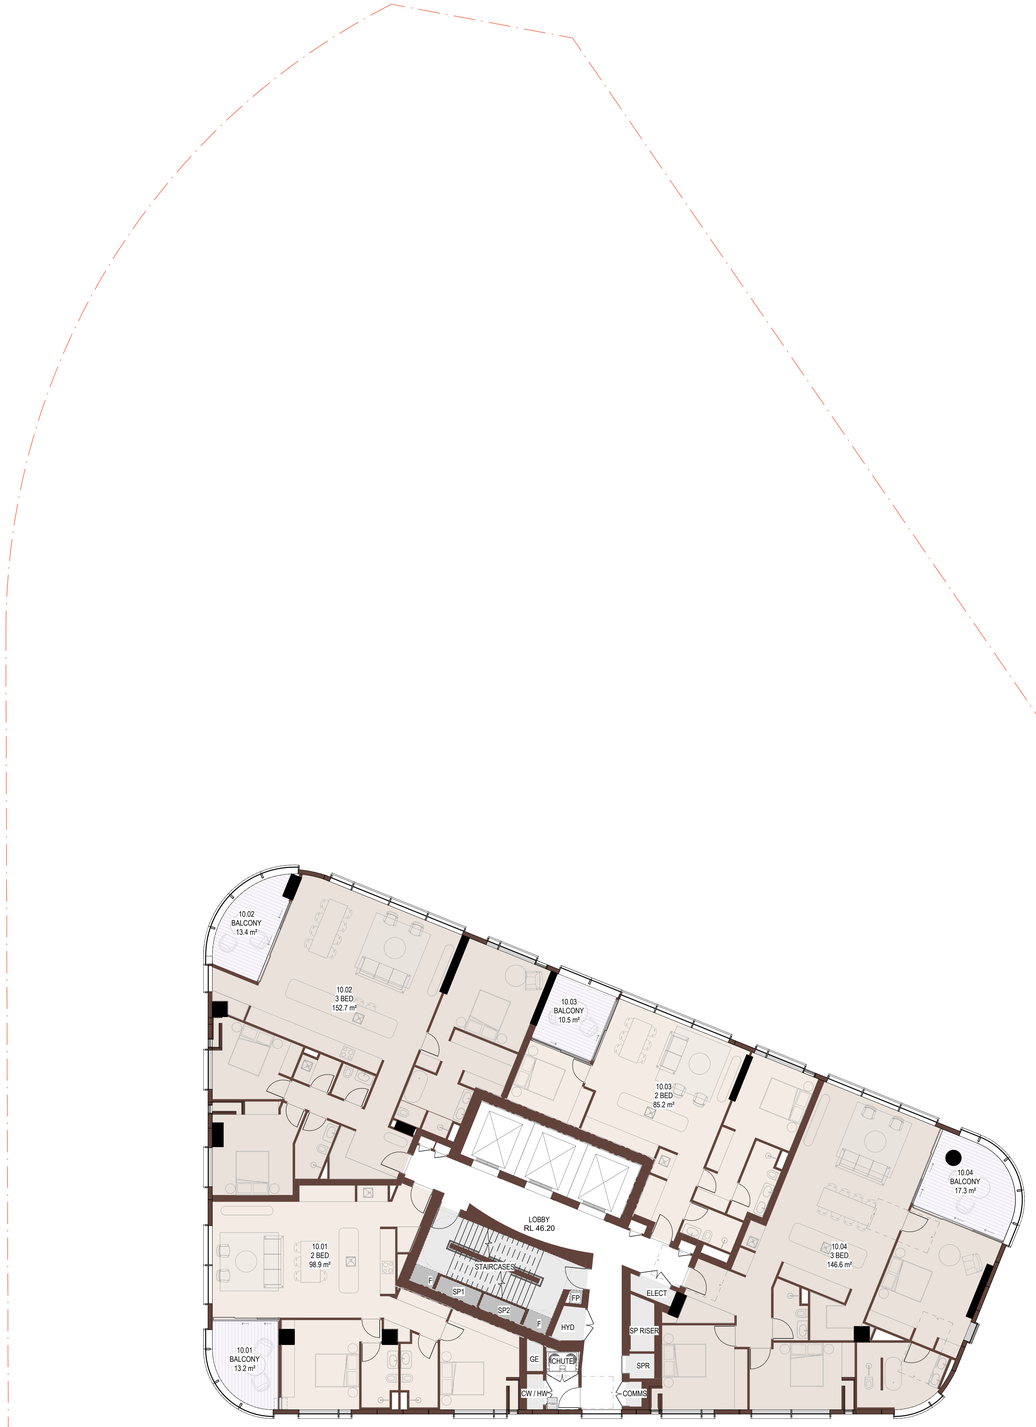

1 LEVEL 10

BVN

ARCHITECTS REGISTRATION BOARD / NOMINATED ARCHITECTS

NSW
7110 JULIAN ASHTON
7302 MATTHEW BLAIR
7151 PHILLIP ROGGIANTON
8017 ANDREW DUNN
8017 WILLIAM DUNCER
10447 ALISON BOUNDS
10735 CATHERINE SKINNER

QLD
5327 NEIL LOGAN
2739 BRIAN DONOVAN
5328 DAVID KELLY
2966 KEVIN O'BRIEN
6238 KIRSTIE IRWIN

Telephone +61 7 3852 2525
Facsimile +61 7 3852 2544

NOTE
CONTRACTOR TO CHECK AND VERIFY ALL DIMENSIONS ON SITE PRIOR TO COMMENCEMENT OF WORK OR PREPARATION OF SHOP DRAWINGS
ALL DISCREPANCIES TO BE BROUGHT TO THE NOTICE OF THE DOCUMENTS TO BVN'S ATTENTION. DO NOT SCALE THIS DRAWING

ISSUE	DATE	FOR	CHKD
1	06.02.26	For Information	
2	13.02.26	For Information	
3	20.02.26	For Information	
4	27.02.26	For Information	
5	06.03.26	For Information	
6	13.03.26	For Information	
7	20.03.26	For Information	
8	27.03.26	For Information	
9	10.04.26	For Information	
10	16.04.26	For Information	
11	24.04.26	For DA	
12	02.09.26	For Information	
13	04.09.26	For Information	
14	08.09.26	For Information	
15	11.09.26	Council RFI Response Pack	

REGULATED DESIGN

The Building Element for which this design has been prepared and the subject of this design Declaration is :

- ☐ Fire Safety Systems *
- ☐ Building Enclosure *
- ☐ Water Proofing
- ☐ Building Services *
- ☐ Building Structure*
- ☐ Vertical Transport*

* Note: This declaration is for coordination and integration only

CONSULTANT
STRUCTURE
VANDERMEER

CONSULTANT
SERVICES
DONNELY SIMPSON CLEARLY

CONSULTANT
BCA
STEVEN WATSON & PARTNERS

CONSULTANT
DDA
WALL TO WALL

CONSULTANT
FIRE
SCIENTIFIC FIRE SERVICES

CONSULTANT
LANDSCAPE
OCULUS

CLIENT

TOOHEY MILLER

CLIENT NUMBER

PROJECT

SAUNDERS STREET
26-38 SAUNDERS ST

BVN PROJECT NUMBER

2509016

TRUE NORTH

SCALE @ A0


1 : 100 DO NOT SCALE

STATUS

DRAWING

GENERAL ARRANGEMENT - PLAN - LEVEL 10

AR-DA-10B-10-00 ISSUE 15

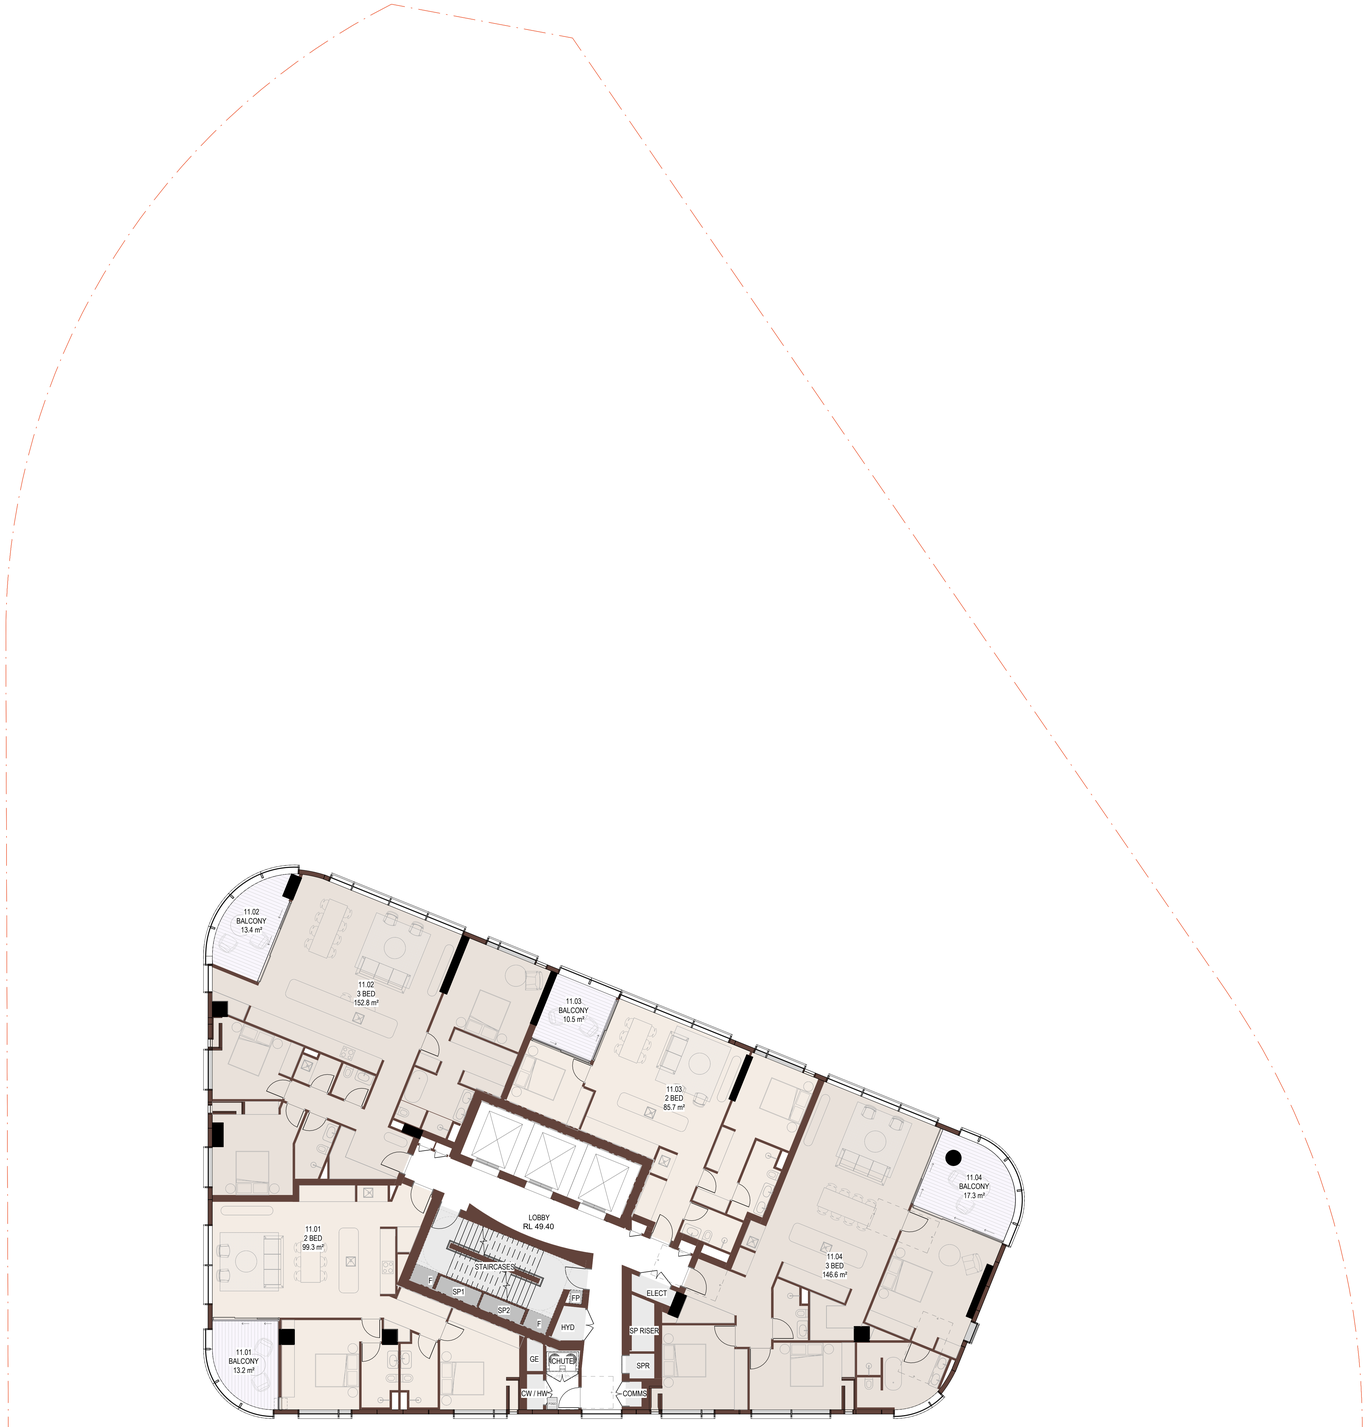

1 LEVEL 11

BVN

ARCHITECTS REGISTRATION BOARD / NOMINATED ARCHITECTS

NSW
7110 JULIAN ASHTON
7302 MATTHEW BLAIR
7151 PHILLIP ROGGIANTON
8017 ANDREW DUNN
8017 WILLIAM DUNCER
10447 ALISON BOONDS
10735 CATHERINE SKINNER

QLD
5327 NEIL LOGAN
2739 BRIAN DONOVAN
5328 DAVID KELLY
2966 KEVIN O'BRIEN
6238 KIRSTIE IRWIN

Telephone +61 7 3852 2525
Facsimile +61 7 3852 2544

NOTE
CONTRACTOR TO CHECK AND VERIFY ALL DIMENSIONS ON SITE PRIOR TO COMMENCEMENT OF WORK OR PREPARATION OF SHOP DRAWINGS WHERE DISCREPANCIES ARE FOUND REFER TO BVN FOR DECISION. DOCUMENTS TO BVN'S ATTENTION. DO NOT SCALE THIS DRAWING

ISSUE	DATE	FOR	CHKD
1	06.02.26	For Information	
2	13.02.26	For Information	
3	20.02.26	For Information	
4	27.02.26	For Information	
5	06.03.26	For Information	
6	13.03.26	For Information	
7	20.03.26	For Information	
8	27.03.26	For Information	
9	10.04.26	For Information	
10	16.04.26	For Information	
11	24.04.26	For DA	
12	02.09.26	For Information	
13	04.09.26	For Information	
14	08.09.26	For Information	
15	11.09.26	Council RFI Response Pack	

REGULATED DESIGN

The Building Element for which this design has been prepared and the subject of this design Declaration is :

- ☐ Fire Safety Systems *
- ☐ Building Enclosure *
- ☐ Water Proofing
- ☐ Building Services *
- ☐ Building Structure*
- ☐ Vertical Transport*

* Note: This declaration is for coordination and integration only

CONSULTANT
STRUCTURE
VANDERMEER

CONSULTANT
SERVICES
DONNELY SIMPSON CLEARLY

CONSULTANT
BCA
STEVEN WATSON & PARTNERS

CONSULTANT
DDA
WALL TO WALL

CONSULTANT
FIRE
SCIENTIFIC FIRE SERVICES

CONSULTANT
LANDSCAPE
OCULUS

CLIENT

TOOHEY MILLER

CLIENT NUMBER

PROJECT

SAUNDERS STREET
26-38 SAUNDERS ST

BVN PROJECT NUMBER

2509016

TRUE NORTH

SCALE @ A0

1 : 100 DO NOT SCALE

STATUS

DRAWING

GENERAL ARRANGEMENT - PLAN - LEVEL 11

ISSUE

AR-DA-10B-11-00 15

P:\2025\09\16 SSD\Design\BIM_Revit\3.0 Milestones (Rev4 DFC only)\2025.09.09 16_Milestone_RFI Ledge\260916_AR_2509016_SAU_COMPETITION_260922_GA Update.rvt 22/09/2026 1:47:28 PM