



**Date:** 21/10/2024 **Author:** Nola Ngatuaiane Rura **Project:** 33 Bray St, Erskineville NSW 2043  
**Client:** Justus Group **Contact:** Alex Nyugen **Plan #:** AS.TW01.23  
**PWZTMP:** 1010014 **Number:** 0478 961 536

#### Comments:

This plan has been designed by Nola Ngatuaiane Rura of Sydney Traffic Control in accordance with Australian Standards outlined in the RMS's Traffic Control on Worksites Handbook which complies with AS1742.3 and Transport for NSW's "Traffic Control at Worksites" manual.

This plan has been designed using Australian standards under the advice and activity information provided by the above mentioned client. Sydney Traffic will take no responsibility for the implementation of this TCP or it's impact on the area/road where it is to be implemented, Unless and only if Sydney Traffic employees are the principal onsite Traffic Controllers and will only be responsible during the agreed work times.

The plan is designed for the Water Service Line Works at Property,  
 33 Bray St, Erskineville NSW 2043.

Certified traffic controllers will be on site to implement and monitor this TCP. If you have any questions please contact Nola Ngatuaiane Rura on 8068-1844 or 0451 153 044.

- A minimum of 3.5 Metres must be kept at all times for Traffic to pass through Work Zone Safely.

-Traffic Control Must be on site at all times to assist pedestrians across the road and past the work zone safely.

-Traffic Control Must find a suitable Gap in Between traffic to allow the Trucks to Egress.

- Road/Footpath MUST be REINSTATED back to NORMAL conditions after Business hours and 3.5 Metres MUST BE MAINTAINED AT ALL TIMES after work hours

- Pedestrians MUST NEVER WALK ON ANY PART OF THE ROAD OR THE PARKING LANE AT ANY GIVEN TIME DURING WORK HOURS OR AFTER HOURS WITHOUT TRAFFIC CONTROL ON SITE.

- FOOT PATH MUST ALWAYS REMAIN OPEN AFTER HOURS WITH PEDESTRIAN RAMP INSTALLED AND START PICKETS WITH BUNDING WIRE.

#### Legend



- B Class Hoarding
- Bike Lane
- Bollard
- ImMERGERIGHT.tps
- North Arrow
- Pedestrian Route
- Pedestrian Tape
- sign single
- Site Location
- Surrounding Properties
- Traffic Controller
- Vehicle Egress
- Vehicle Ingress
- Water Service Lines
- Work/Closure Zone

**33 Bray St, Erskineville NSW 2043**

**Water Service Line Works at Property**

**Work/Closure Zone TCP**

**Foot Path/Road MUST be REINSTATED back to NORMAL conditions after conclusion of work hours and 1.5 Metres MUST BE MAINTAINED AT ALL TIMES after work times for pedestrians to walk past the job safely**

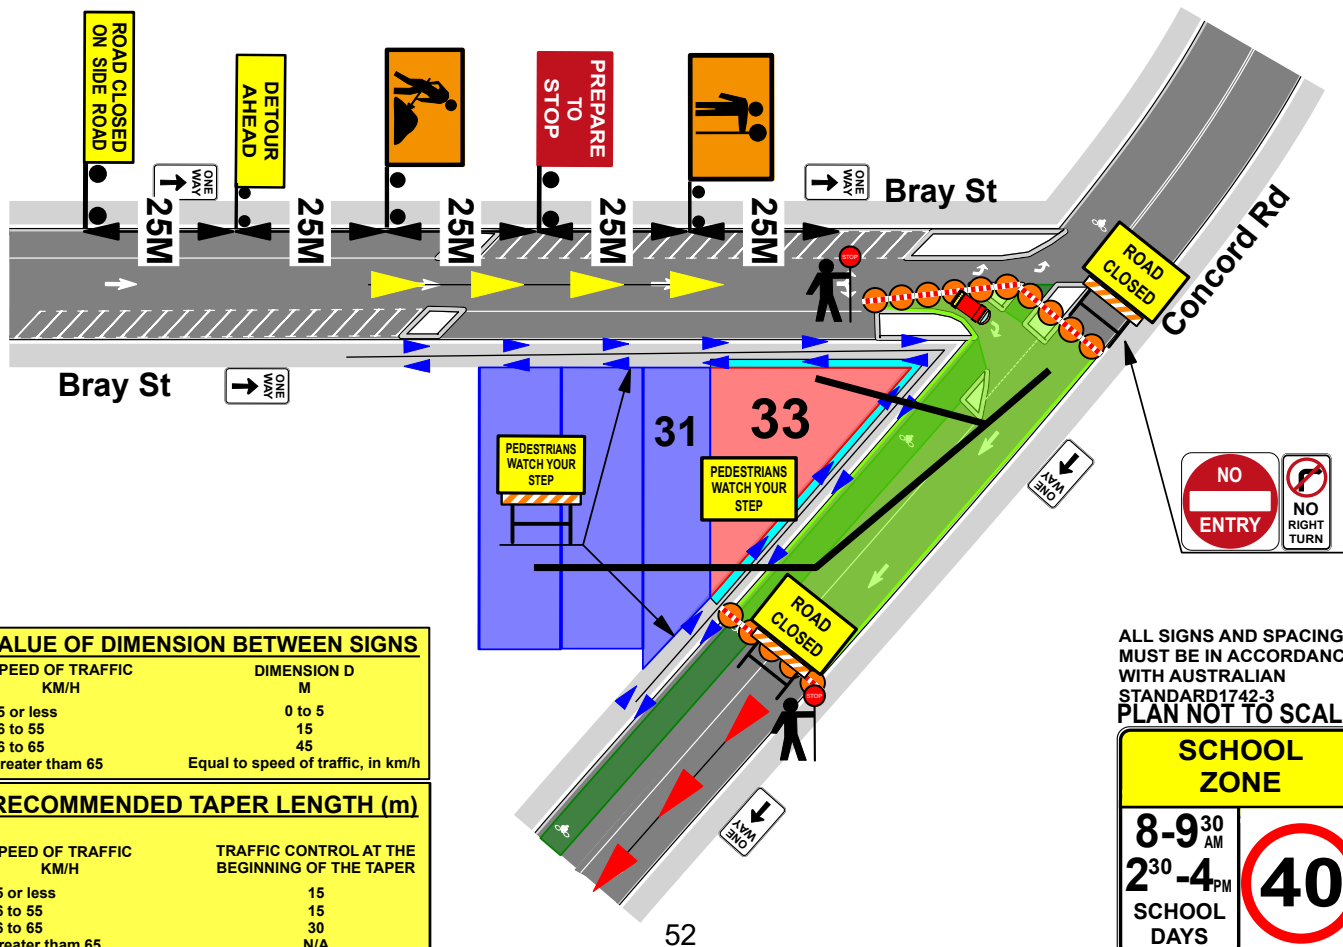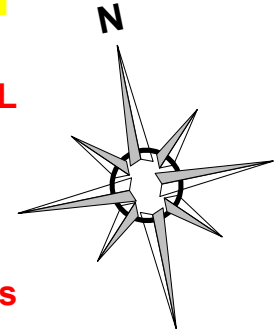


#### VALUE OF DIMENSION BETWEEN SIGNS

| SPEED OF TRAFFIC<br>KM/H | DIMENSION D<br>M                   |
|--------------------------|------------------------------------|
| 45 or less               | 0 to 5                             |
| 46 to 55                 | 15                                 |
| 56 to 65                 | 45                                 |
| Greater than 65          | Equal to speed of traffic, in km/h |



#### RECOMMENDED TAPER LENGTH (m)

| SPEED OF TRAFFIC<br>KM/H | TRAFFIC CONTROL AT THE<br>BEGINNING OF THE TAPER |
|--------------------------|--------------------------------------------------|
| 45 or less               | 15                                               |
| 46 to 55                 | 15                                               |
| 56 to 65                 | 30                                               |
| Greater than 65          | N/A                                              |

ALL SIGNS AND SPACING  
 MUST BE IN ACCORDANCE  
 WITH AUSTRALIAN  
 STANDARD 1742-3  
 PLAN NOT TO SCALE

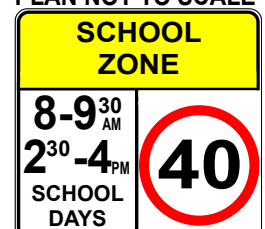

# Detour Route 1


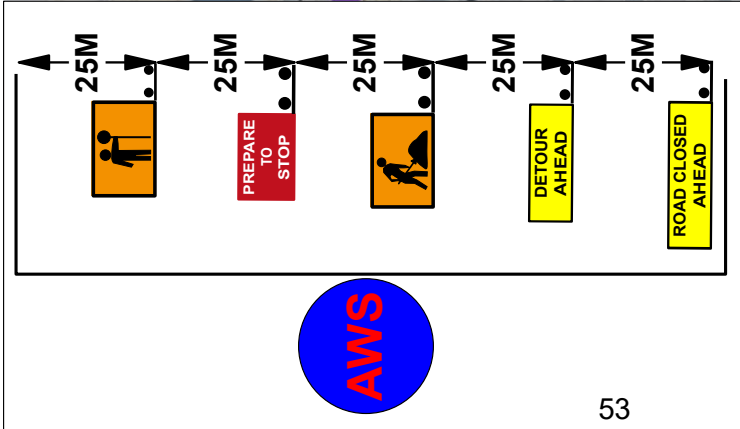
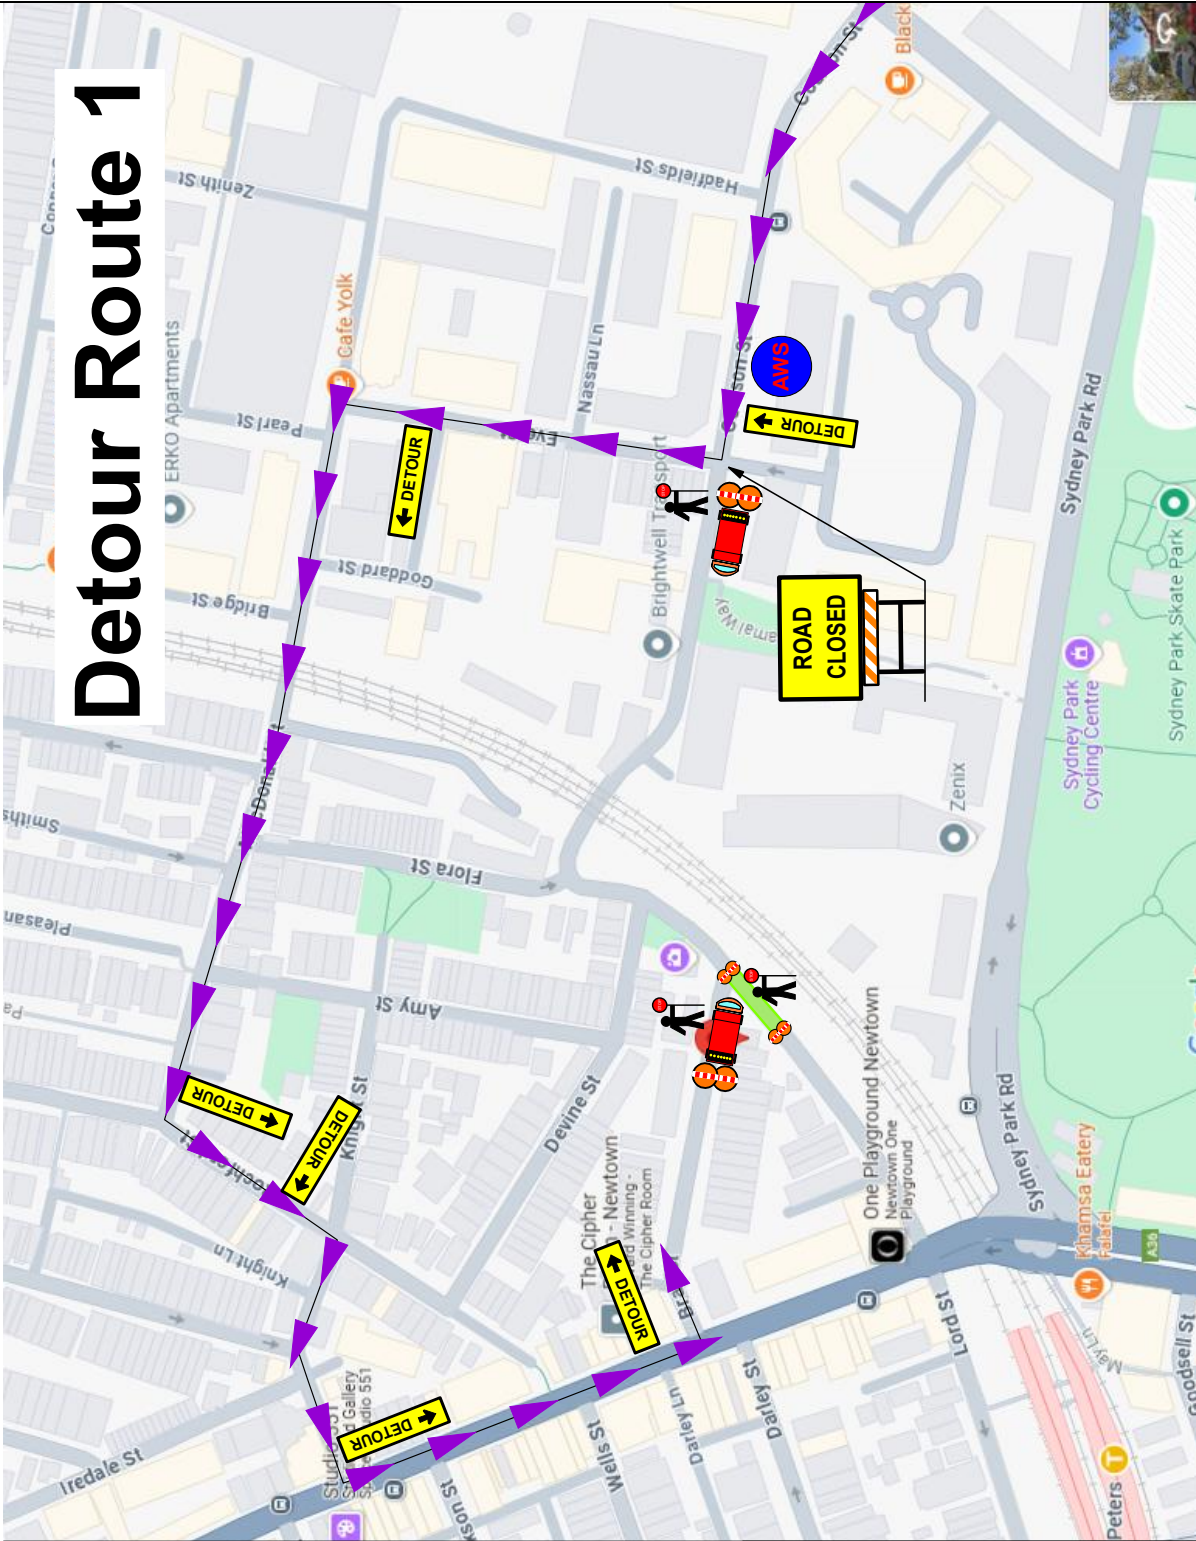


## Legend

- Advanced Warning Signs
- Bollard
- Detour Route 1
- Pedestrian Tape
- sign single
- Traffic Control Vehicle
- Traffic Controller
- Work Closure Zone






## Detour Route 2

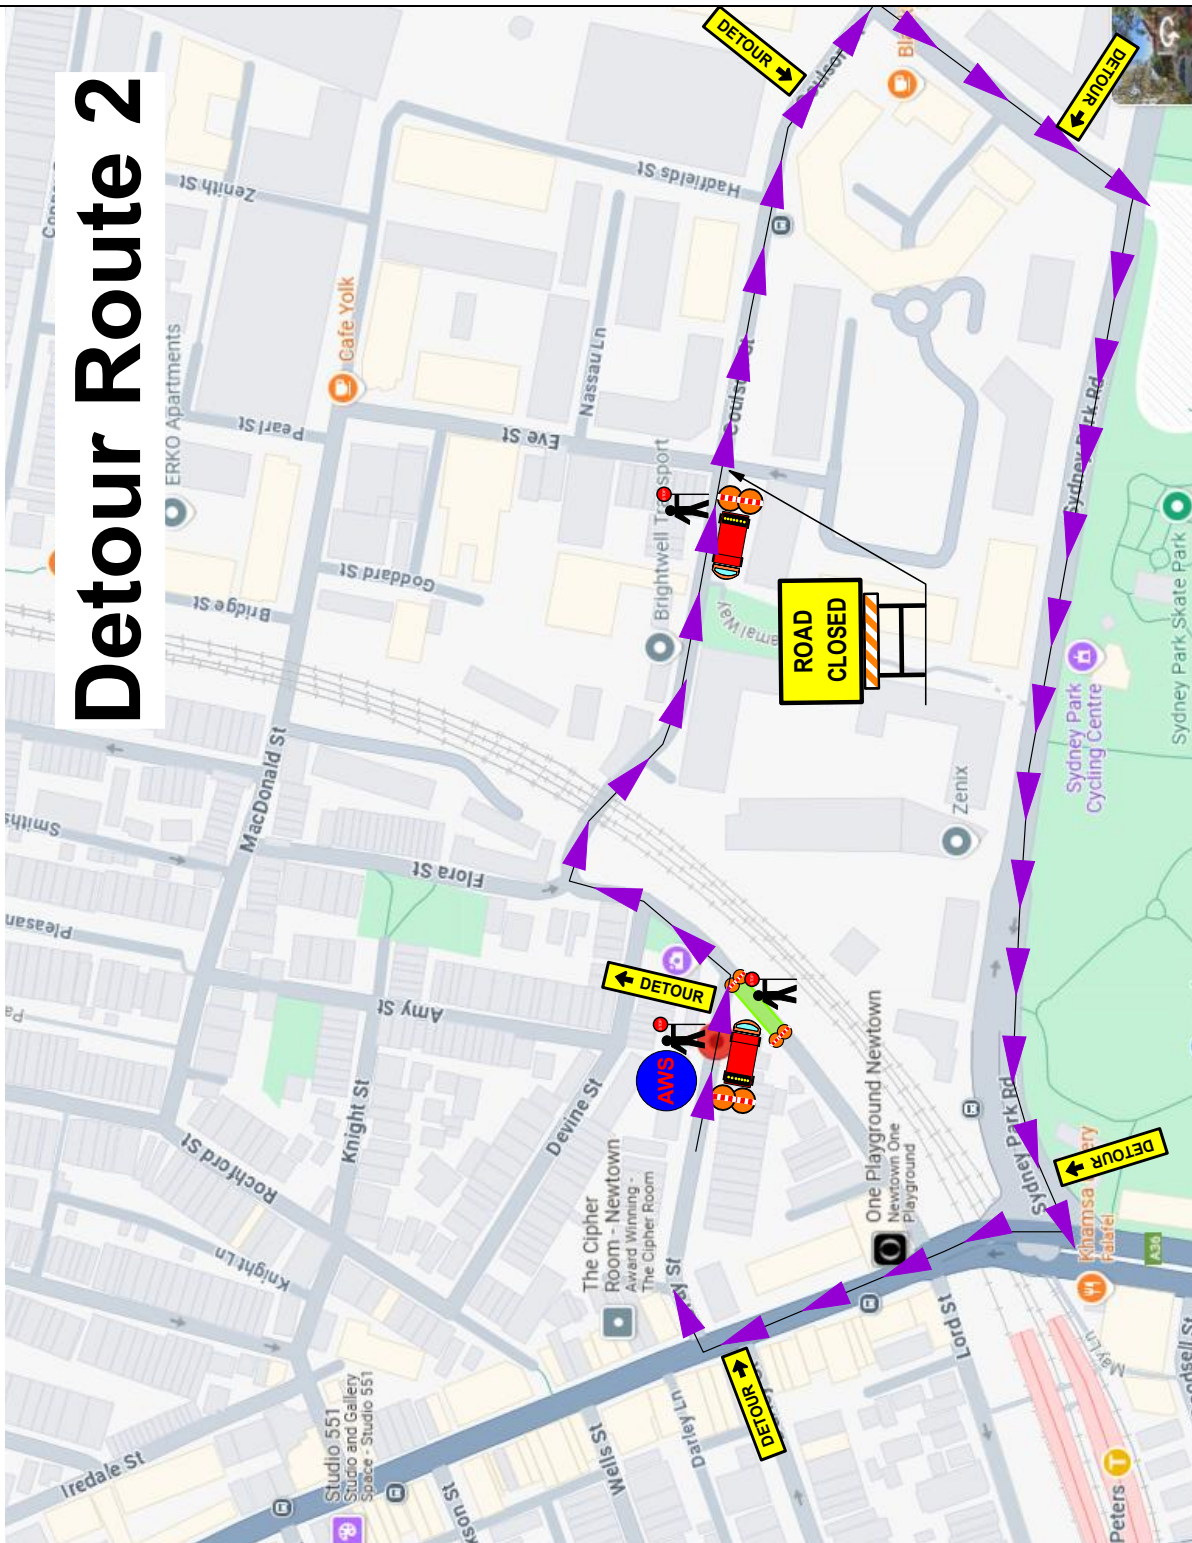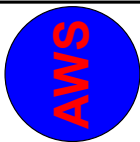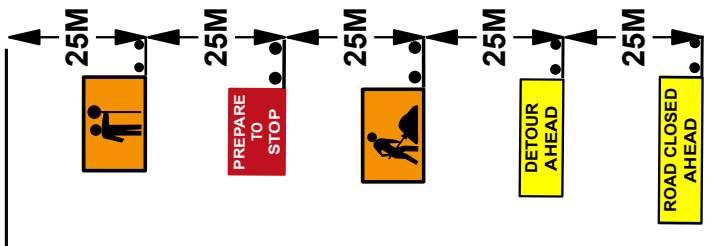

## Legend

- Advanced Warning Signs
- Bollard
- Pedestrian Tape
- sign single
- Traffic Control Vehicle
- Traffic Controller
- Vehicle Ingress
- Work Closure Zone

# Detour Route 3

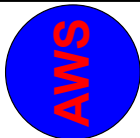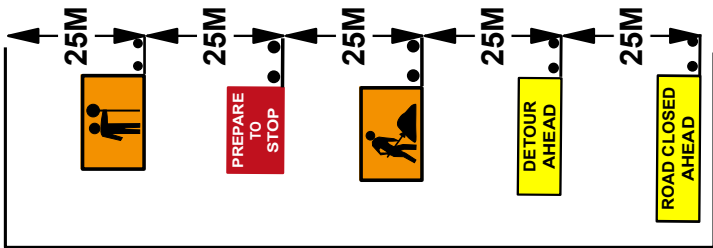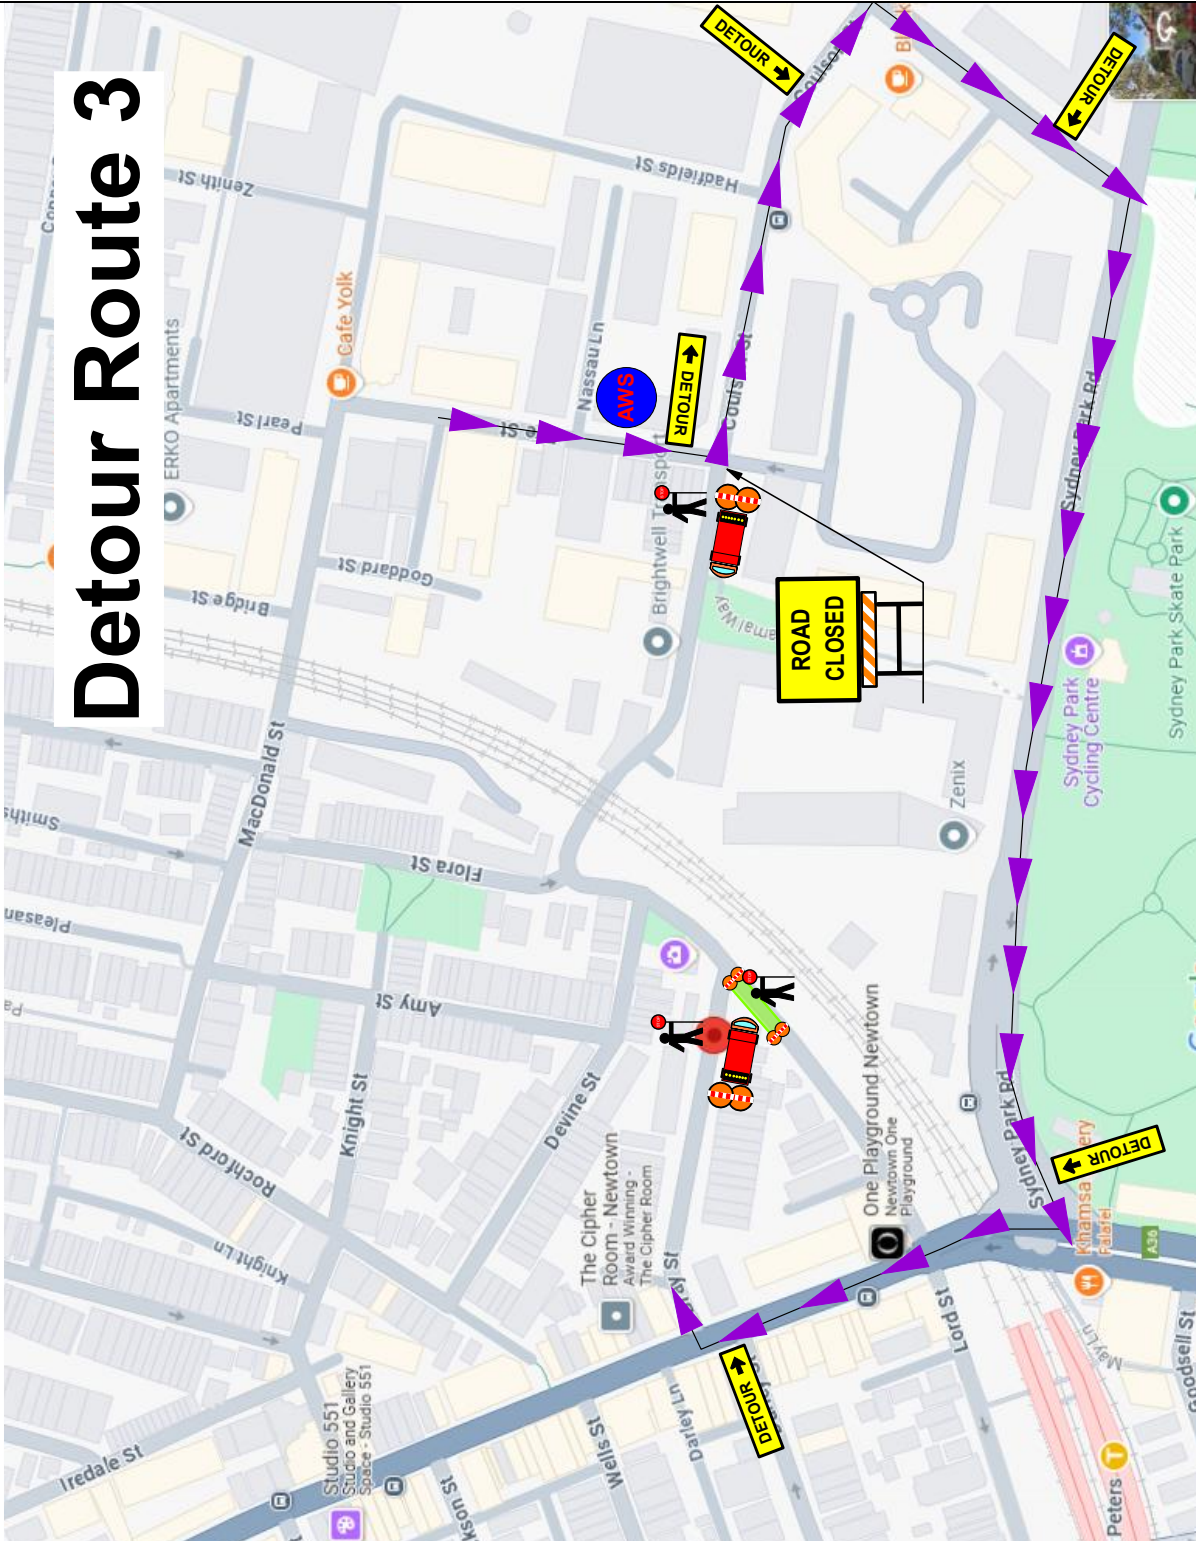

## Legend

- Advanced Warning Signs
- Bollard
- Pedestrian Tape
- sign single
- Traffic Control Vehicle
- Traffic Controller
- Vehicle Ingress
- Work Closure Zone