


Attachment A

Refined Concept Design

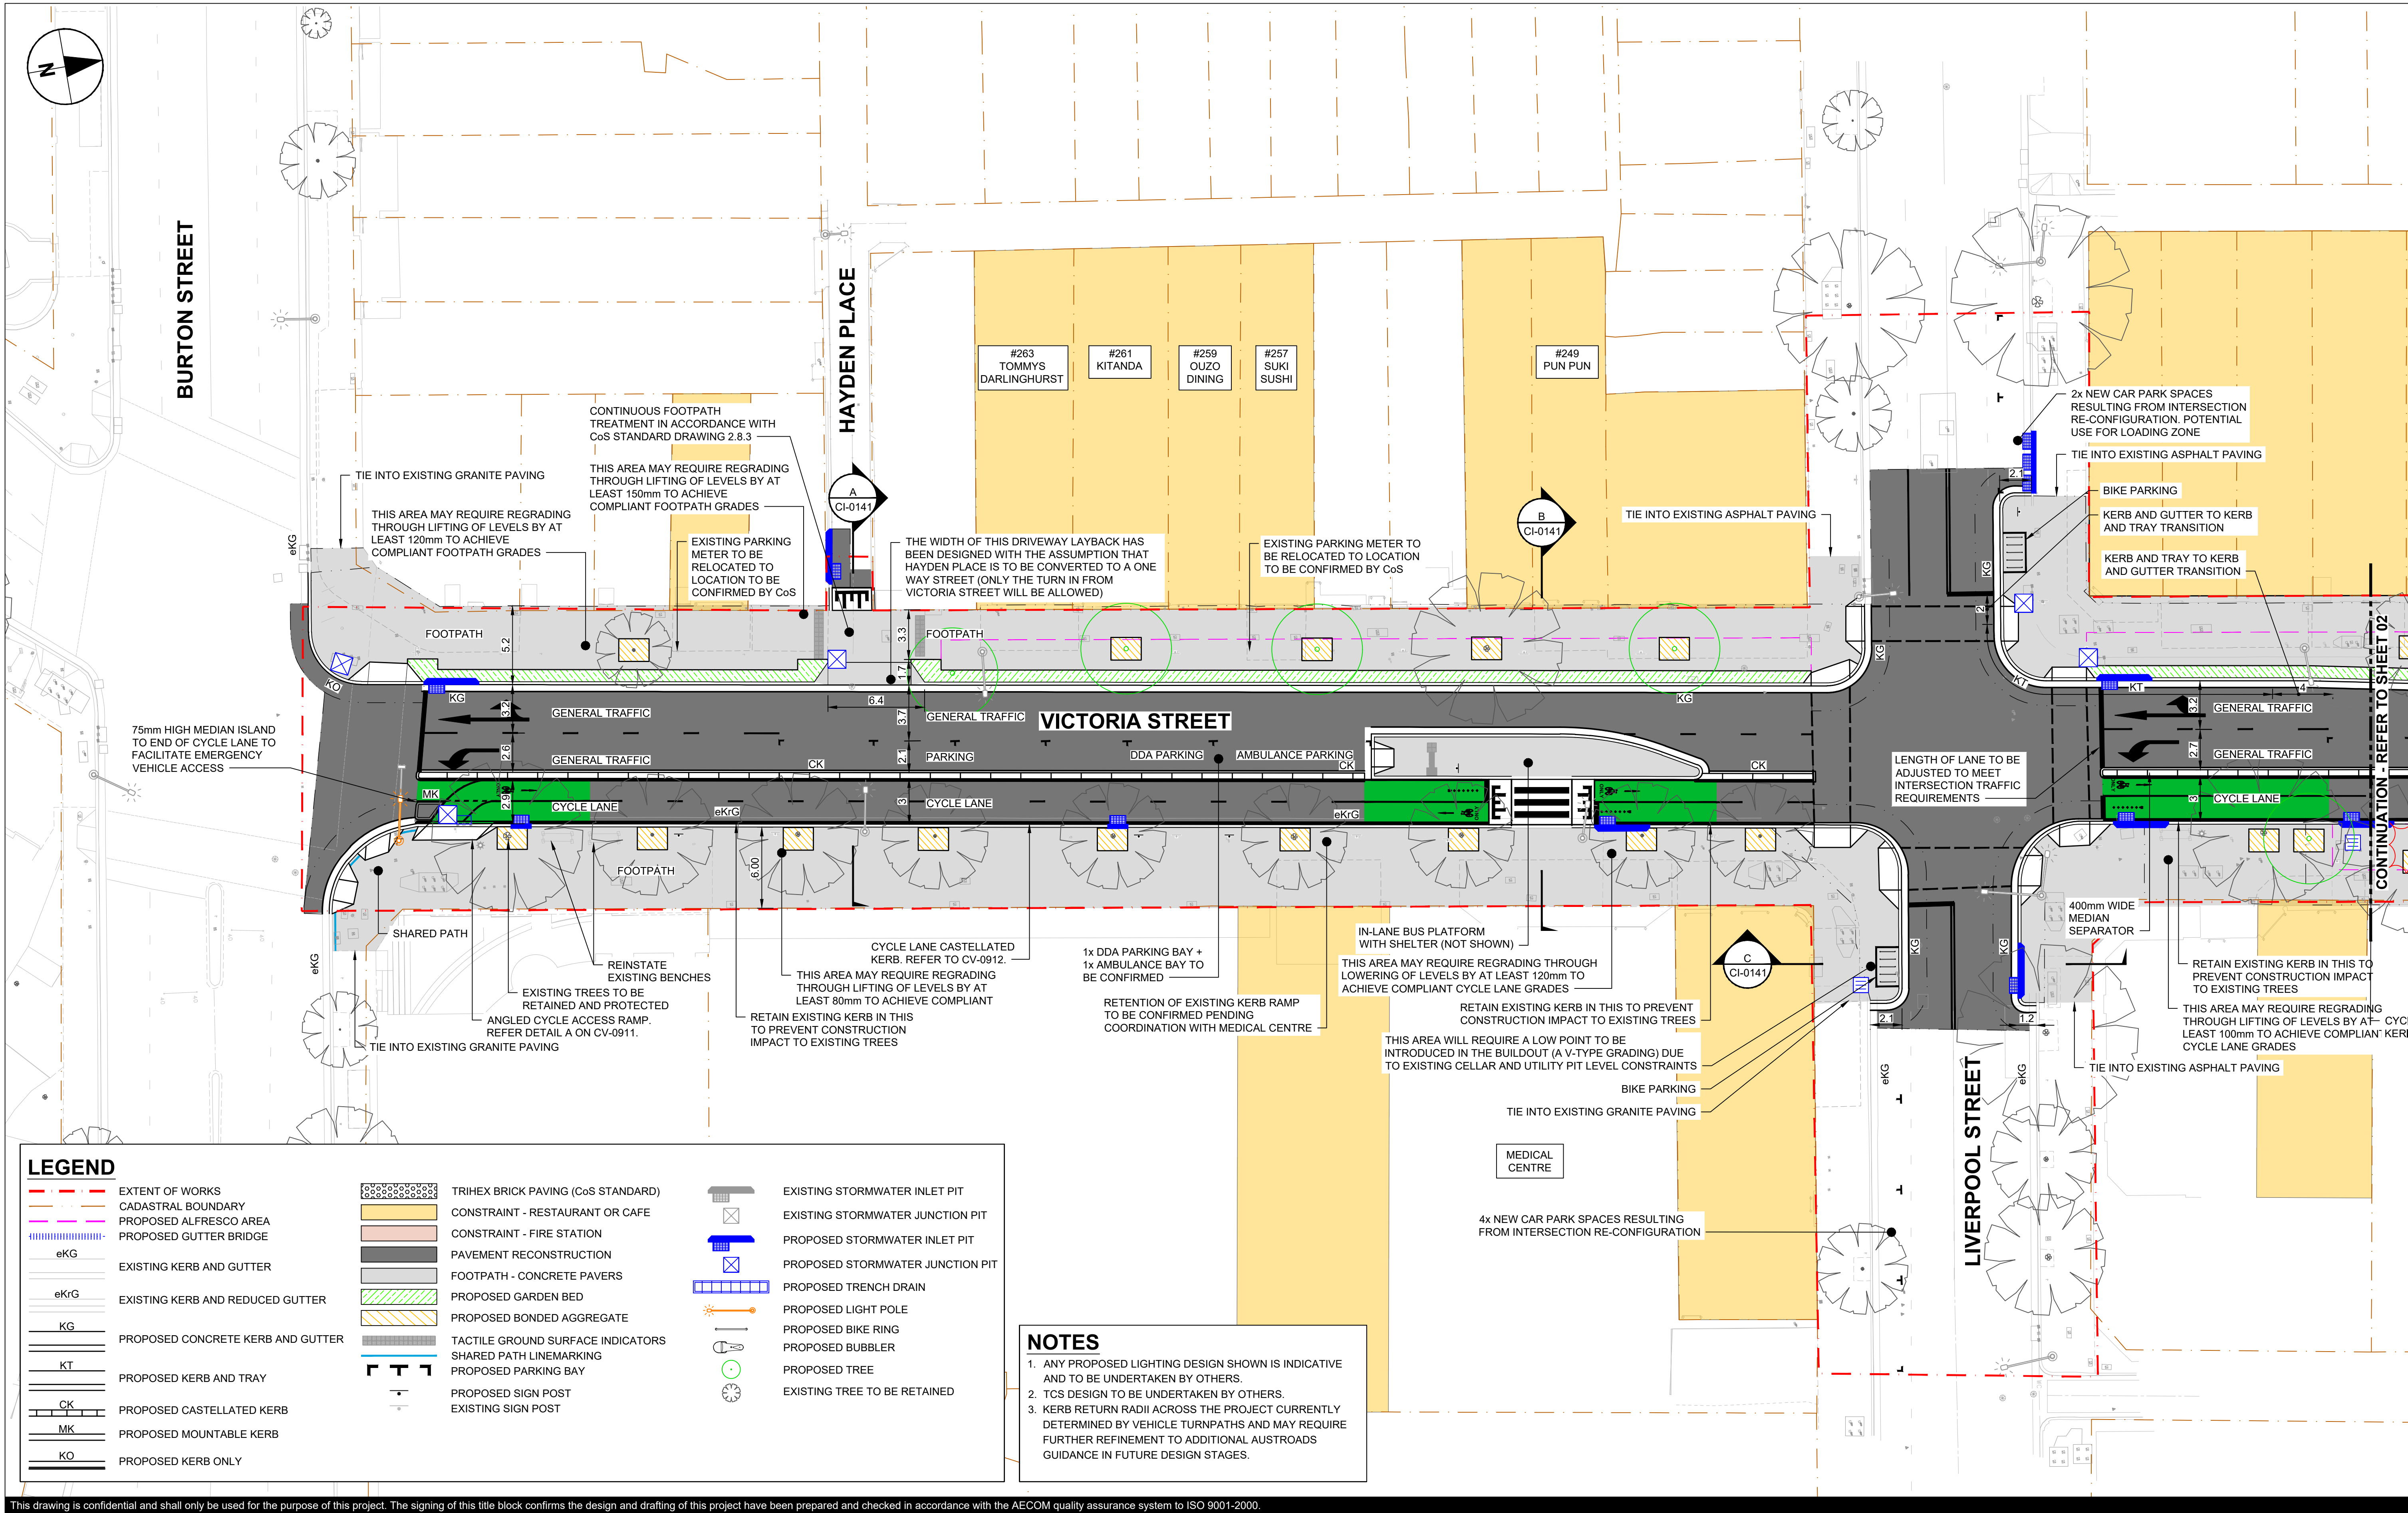

LEGEND

	EXTENT OF WORKS		TRIHES BRICK PAVING (CoS STANDARD)		EXISTING STORMWATER INLET PIT
	CADASTRAL BOUNDARY		CONSTRAINT - RESTAURANT OR CAFE		EXISTING STORMWATER JUNCTION PIT
	PROPOSED ALFRESCO AREA		CONSTRAINT - FIRE STATION		PROPOSED STORMWATER INLET PIT
	PROPOSED GUTTER BRIDGE		PAVEMENT RECONSTRUCTION		PROPOSED STORMWATER JUNCTION PIT
	EXISTING KERB AND GUTTER		FOOTPATH - CONCRETE PAVERS		PROPOSED TRENCH DRAIN
	EXISTING KERB AND REDUCED GUTTER		PROPOSED GARDEN BED		PROPOSED LIGHT POLE
	PROPOSED CONCRETE KERB AND GUTTER		PROPOSED BONDED AGGREGATE		PROPOSED BIKE RING
	PROPOSED KERB AND TRAY		TACTILE GROUND SURFACE INDICATORS		PROPOSED BUBBLER
	PROPOSED CASTELLATED KERB		SHARED PATH LINEMARKING		PROPOSED TREE
	PROPOSED MOUNTABLE KERB		PROPOSED PARKING BAY		EXISTING TREE TO BE RETAINED
	PROPOSED KERB ONLY		PROPOSED SIGN POST		
			EXISTING SIGN POST		

NOTES



1. ANY PROPOSED LIGHTING DESIGN SHOWN IS INDICATIVE AND TO BE UNDERTAKEN BY OTHERS.
2. TCS DESIGN TO BE UNDERTAKEN BY OTHERS.
3. KERB RETURN RADII ACROSS THE PROJECT CURRENTLY DETERMINED BY VEHICLE TURNPATHS AND MAY REQUIRE FURTHER REFINEMENT TO ADDITIONAL AUSTRADS GUIDANCE IN FUTURE DESIGN STAGES.

This drawing is confidential and shall only be used for the purpose of this project. The signing of this title block confirms the design and drafting of this project have been prepared and checked in accordance with the AECOM quality assurance system to ISO 9001-2000.



CONSULTANT
AECOM Australia Pty Ltd
A.B.N 20 093 846 925
www.aecom.com

PROJECT
Victoria Street

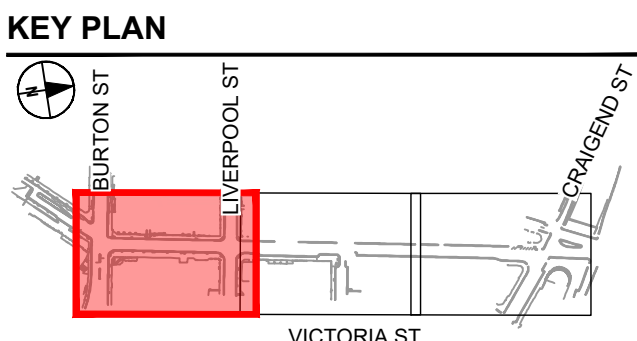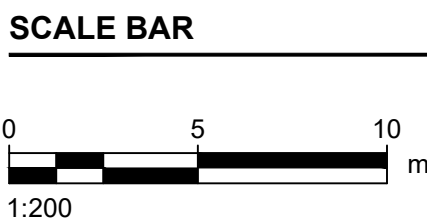

REGISTRATION

PROJECT MANAGEMENT INITIALS

AL	MZ	AM
DESIGNER	CHECKED	APPROVED
PROJECT DATA		
DATUM	SURVEY	

ISSUE/REVISION

NO	DATE	DESCRIPTION
01	07.11.2025	50% DETAILED DESIGN
I/R		

PROJECT NUMBER

60750589


SHEET TITLE


GENERAL ARRANGEMENT PLAN
SHEET 01

SHEET NUMBER

60750589-004-SHT-1000-CV-0101

FOR INFORMATION ONLY

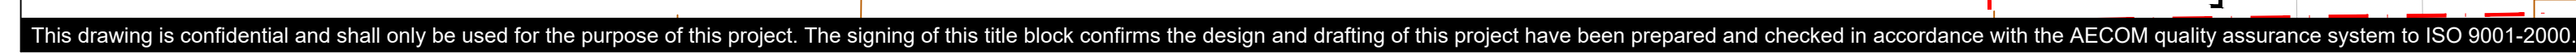

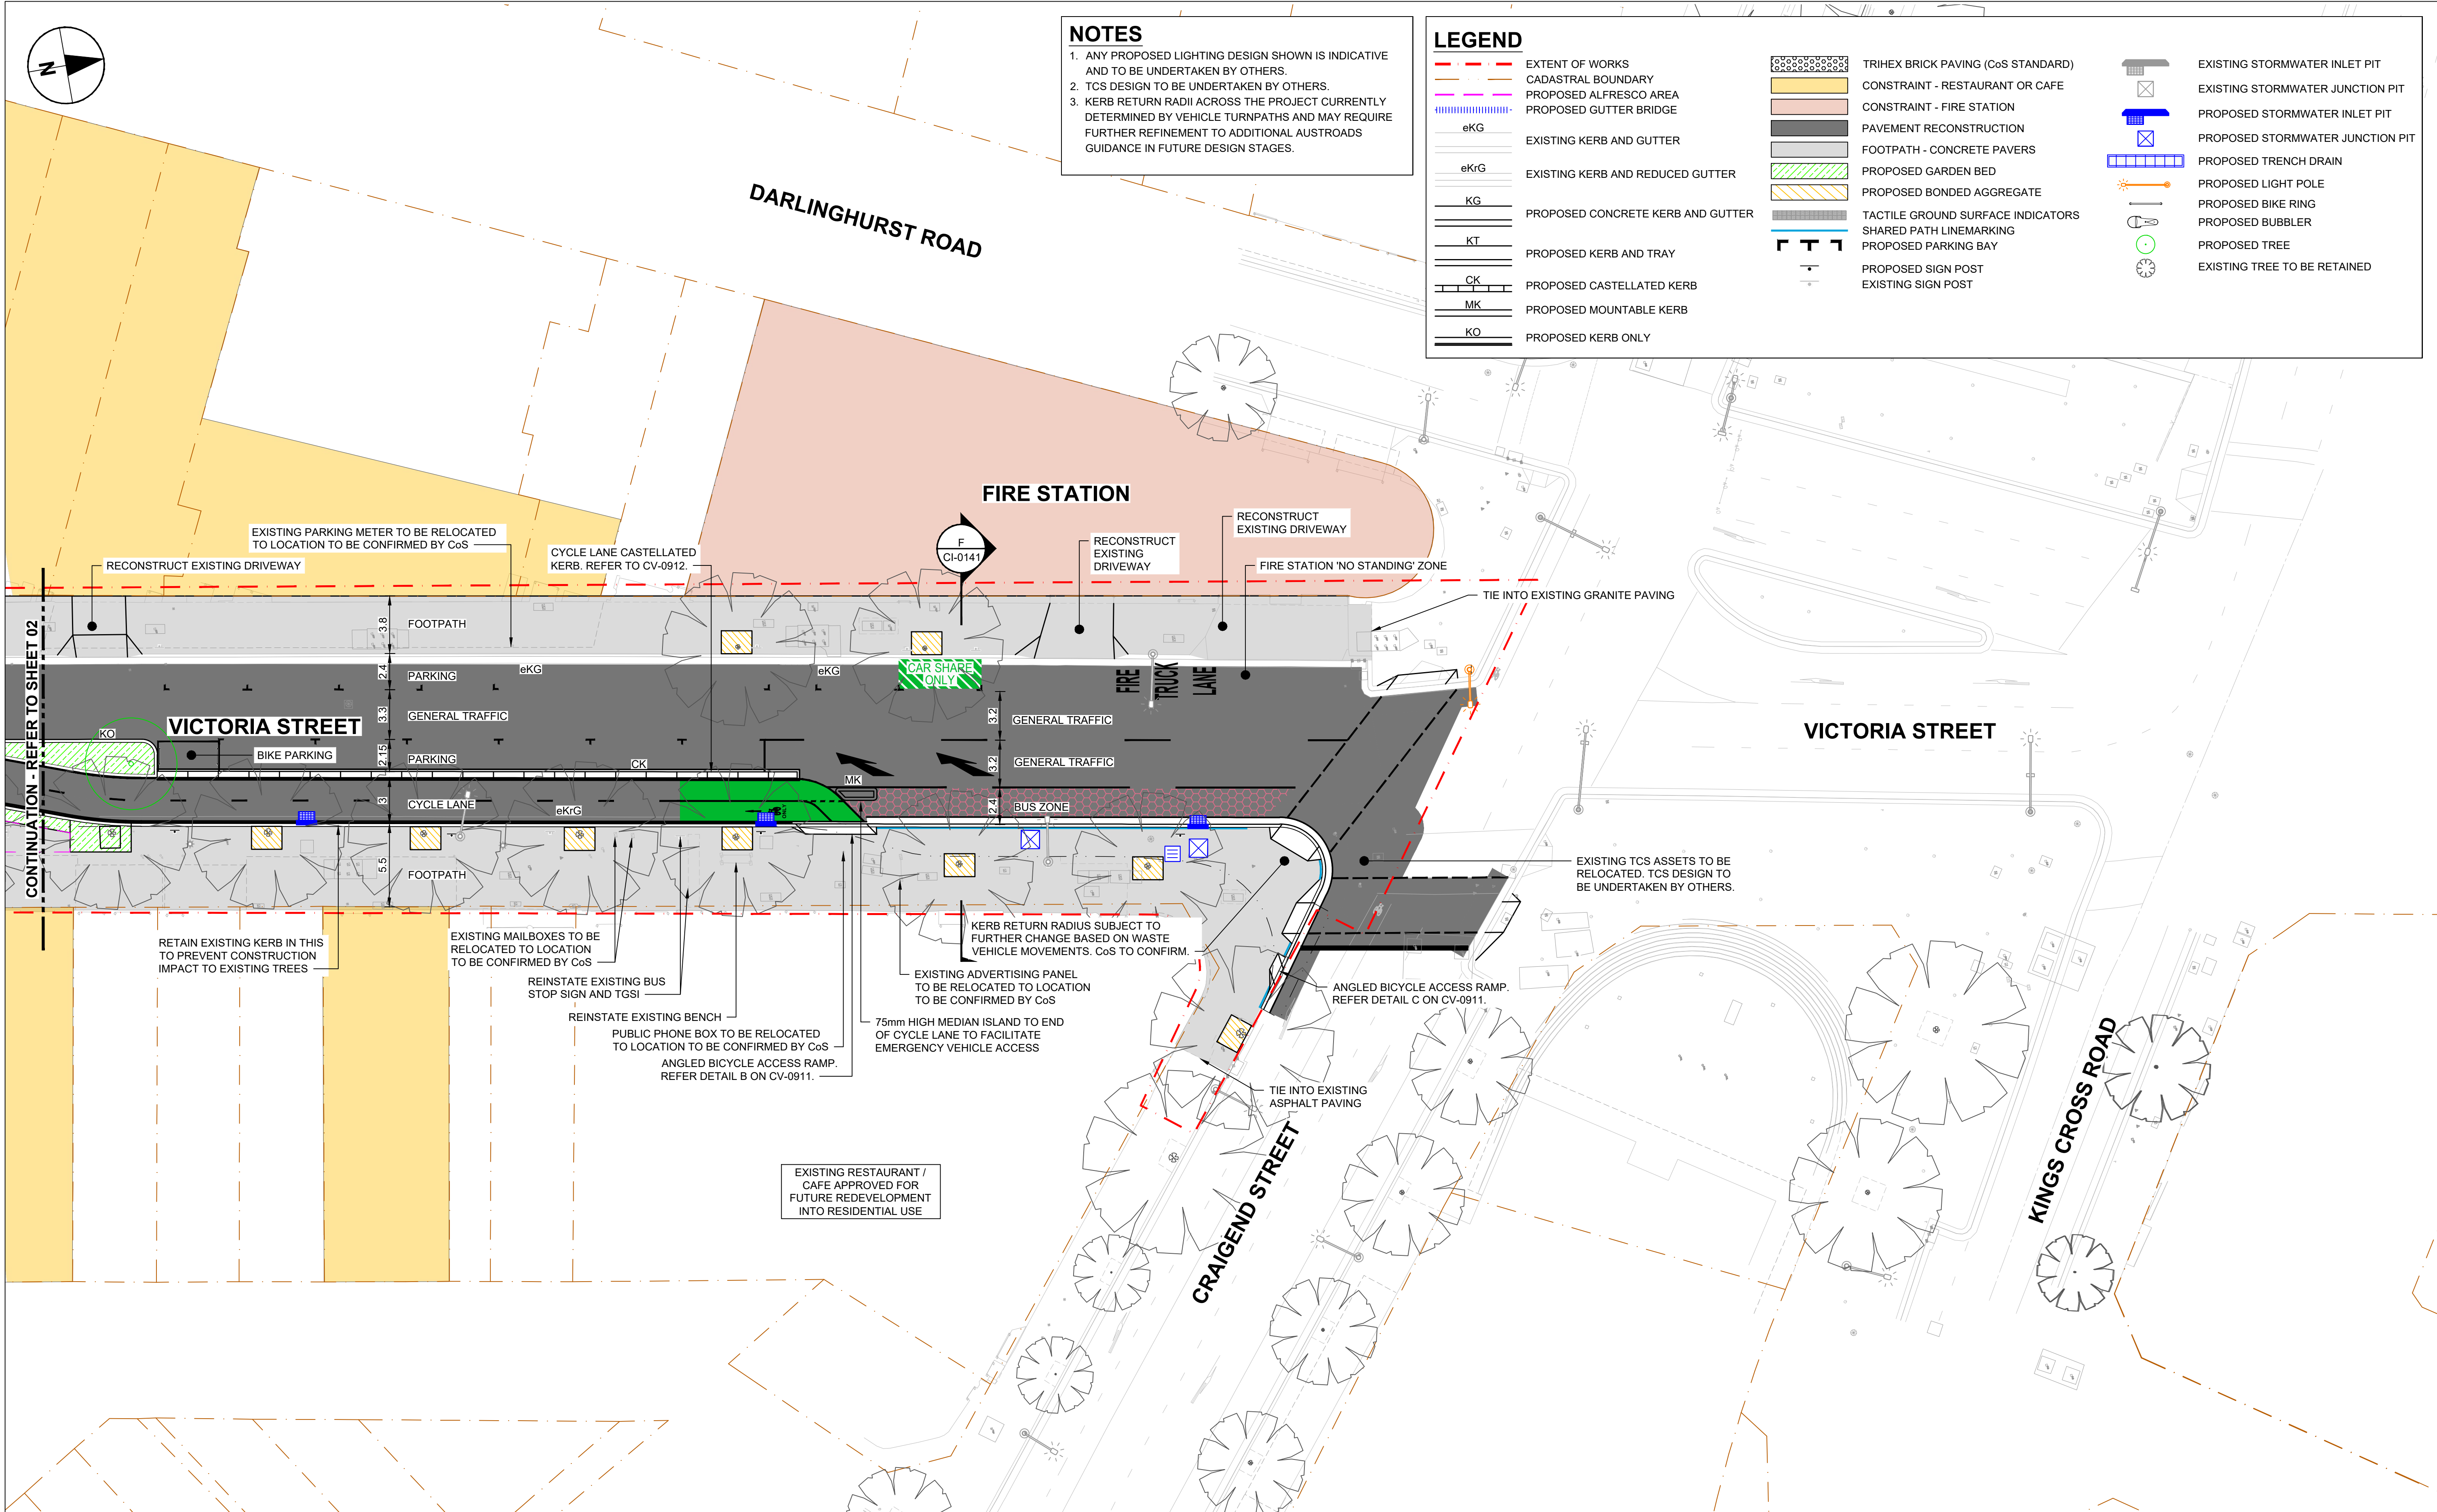

This drawing is confidential and shall only be used for the purpose of this project. The signing of this title block confirms the design and drafting of this project have been prepared and checked in accordance with the AECOM quality assurance system to ISO 9001-2000.