

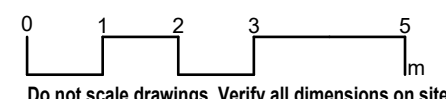


Attachment B1


Selected Drawings

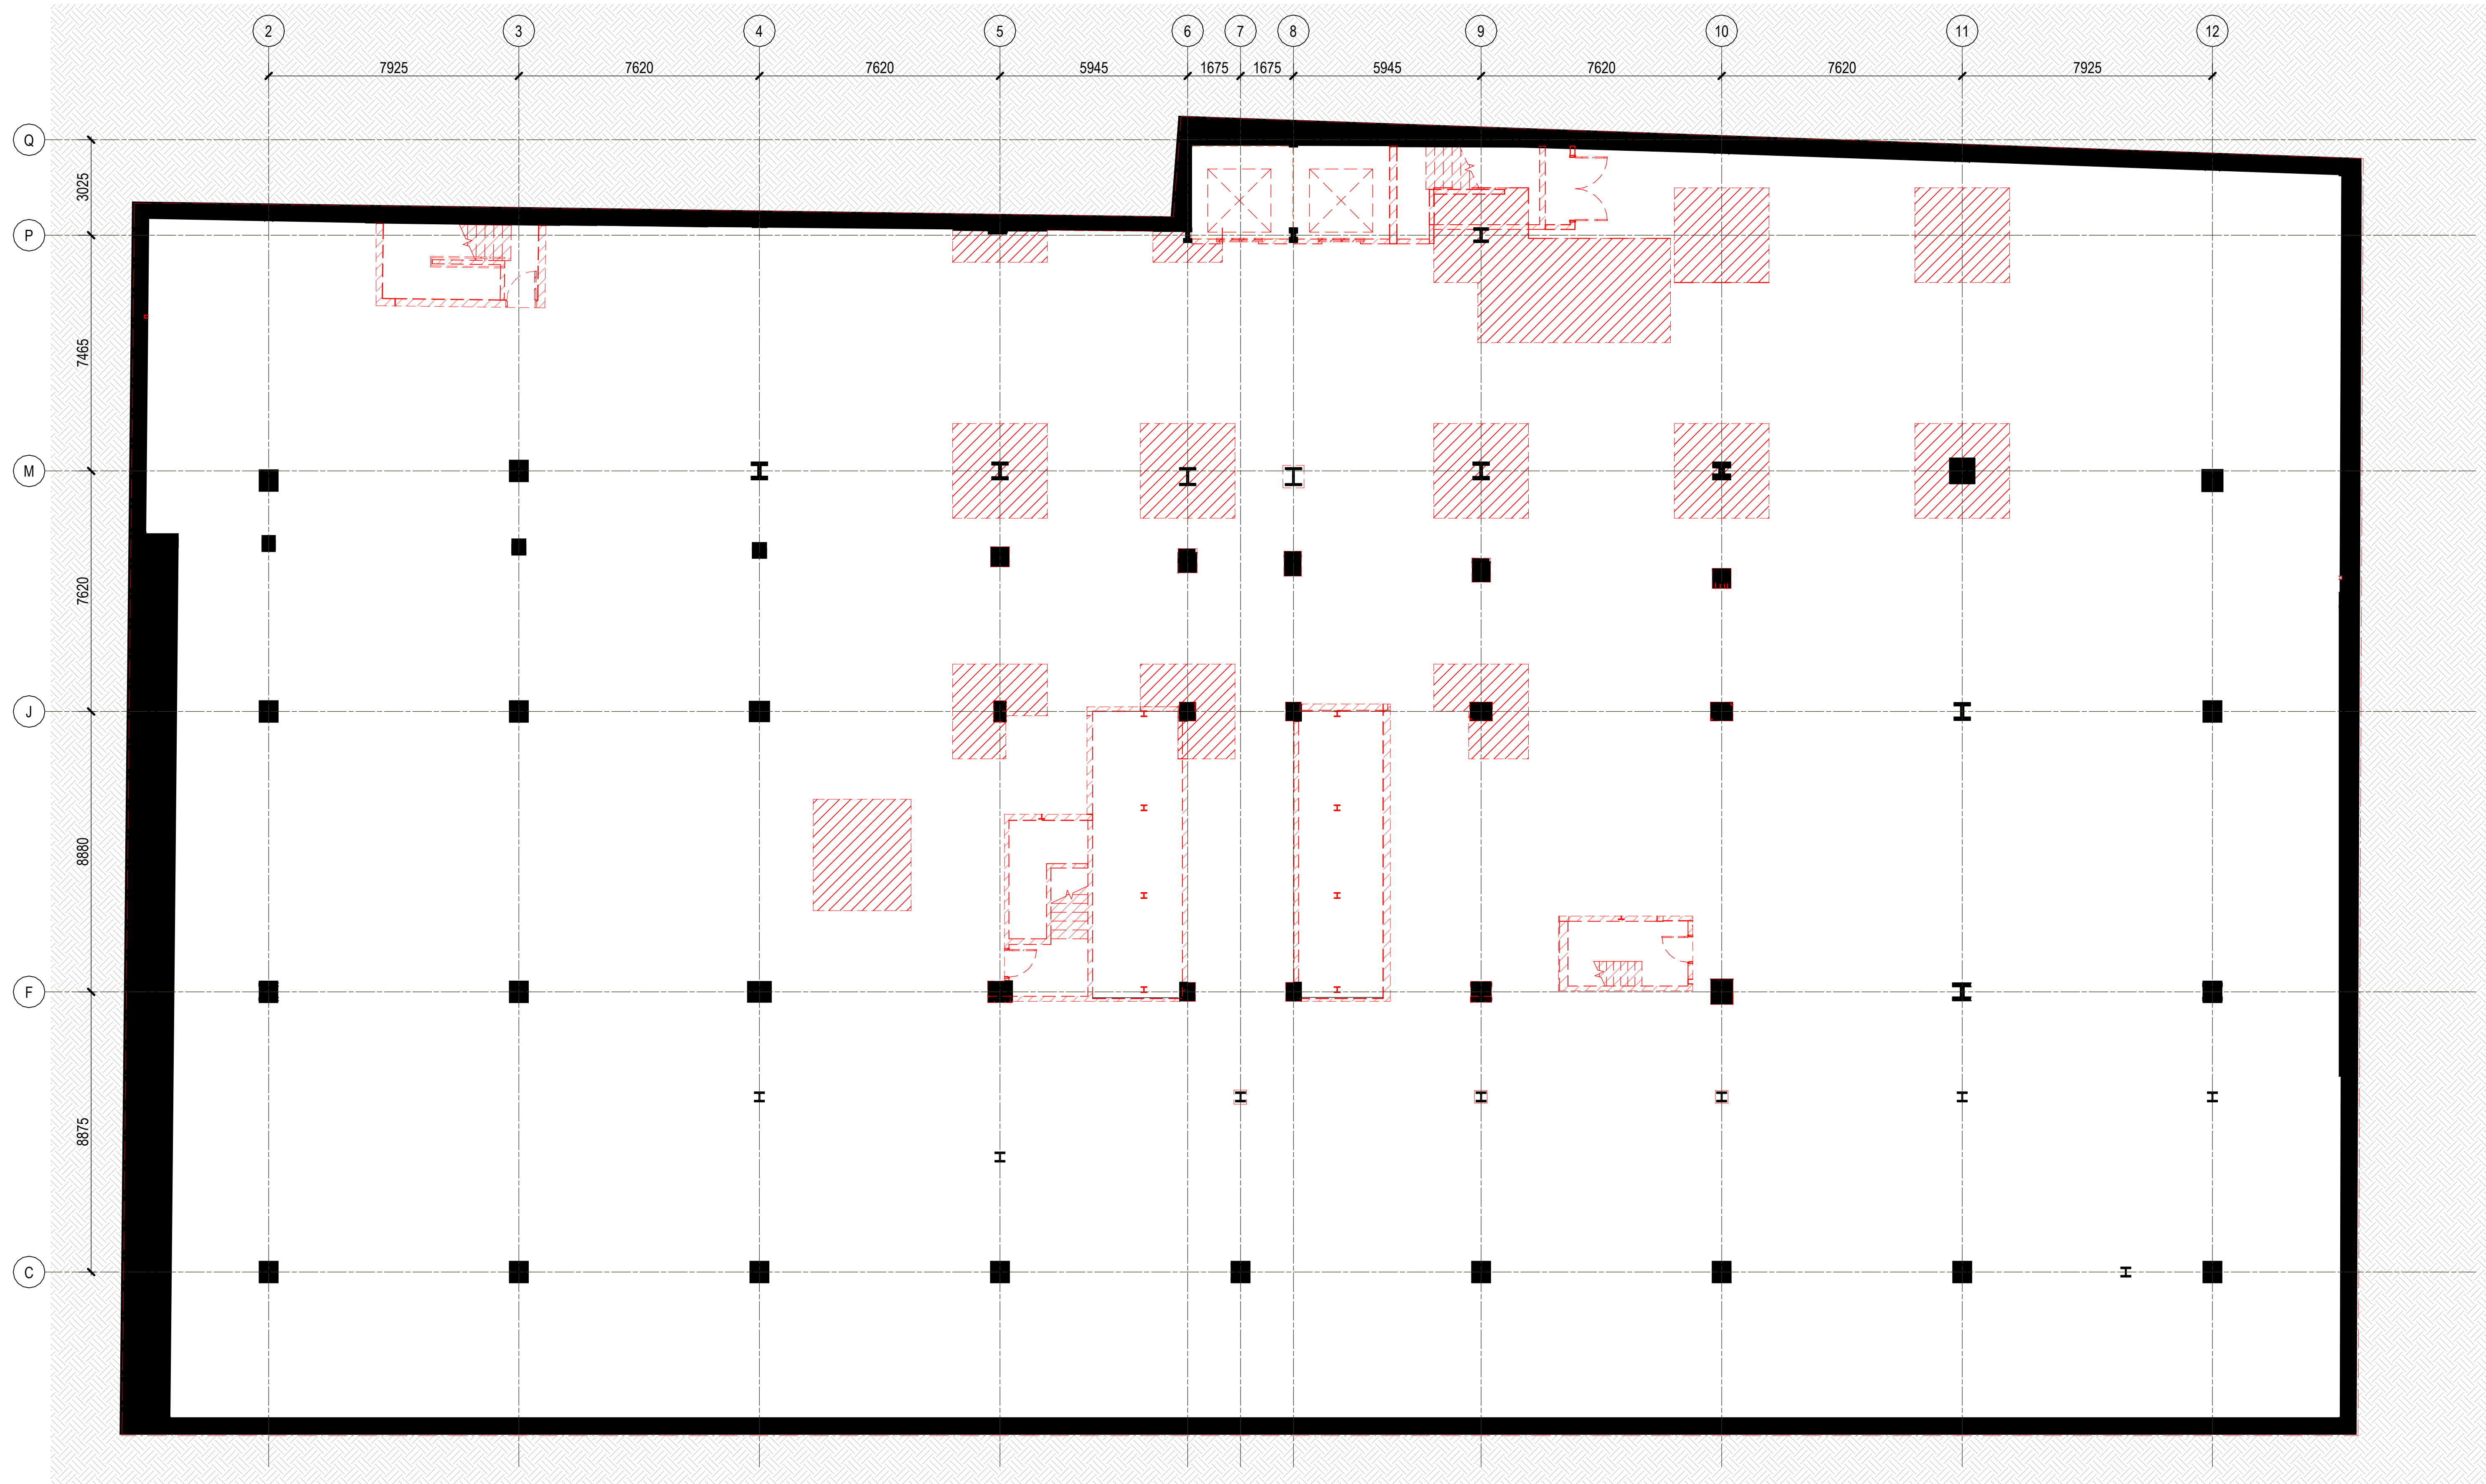

Registrations and Nominated Architects
ACT: Ray Brown 2528
NSW: Ray Brown 6359, Mark van den Enden 7593,
Robert Ousey 10214, Lawrence Toaldo 10255
NT: Architectus Australia Pty Ltd AR750
QLD: Lawrence Toaldo 3117
SA: Architectus Australia 3426
TAS: Architectus Australia F109
VIC: Architectus Australia 51176
WA: Architectus Australia 3209, Ray Brown 2929

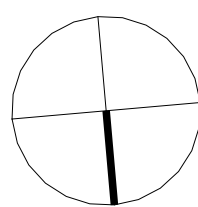

— • — • — SITE BOUNDARY

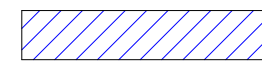 EXISTING ELEMENT TO BE DEMOLISHED

 HERITAGE ITEMS TO BE REMOVED/SALVAGED - STORED OFF SITE DURING THE WORKS AND REINSTATED/ REUSED AS PART OF THE NEW WORKS AS APPROVED UNDER DA1 APPROVAL (DA-2025-407)



Adelaide
Brisbane
Canberra
Gold Coast
Melbourne
Newcastle
Perth
Sydney
Townsville

approved	scale	
	ZT	1 : 100 @A
prepared	project no	
	KM	230658.00

65 MP

REMEDICATION PLAN -
BASEMENT LEVEL 3

RBA-DRW-DA2-1101 A

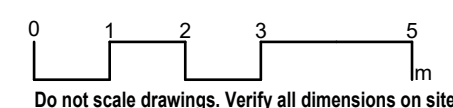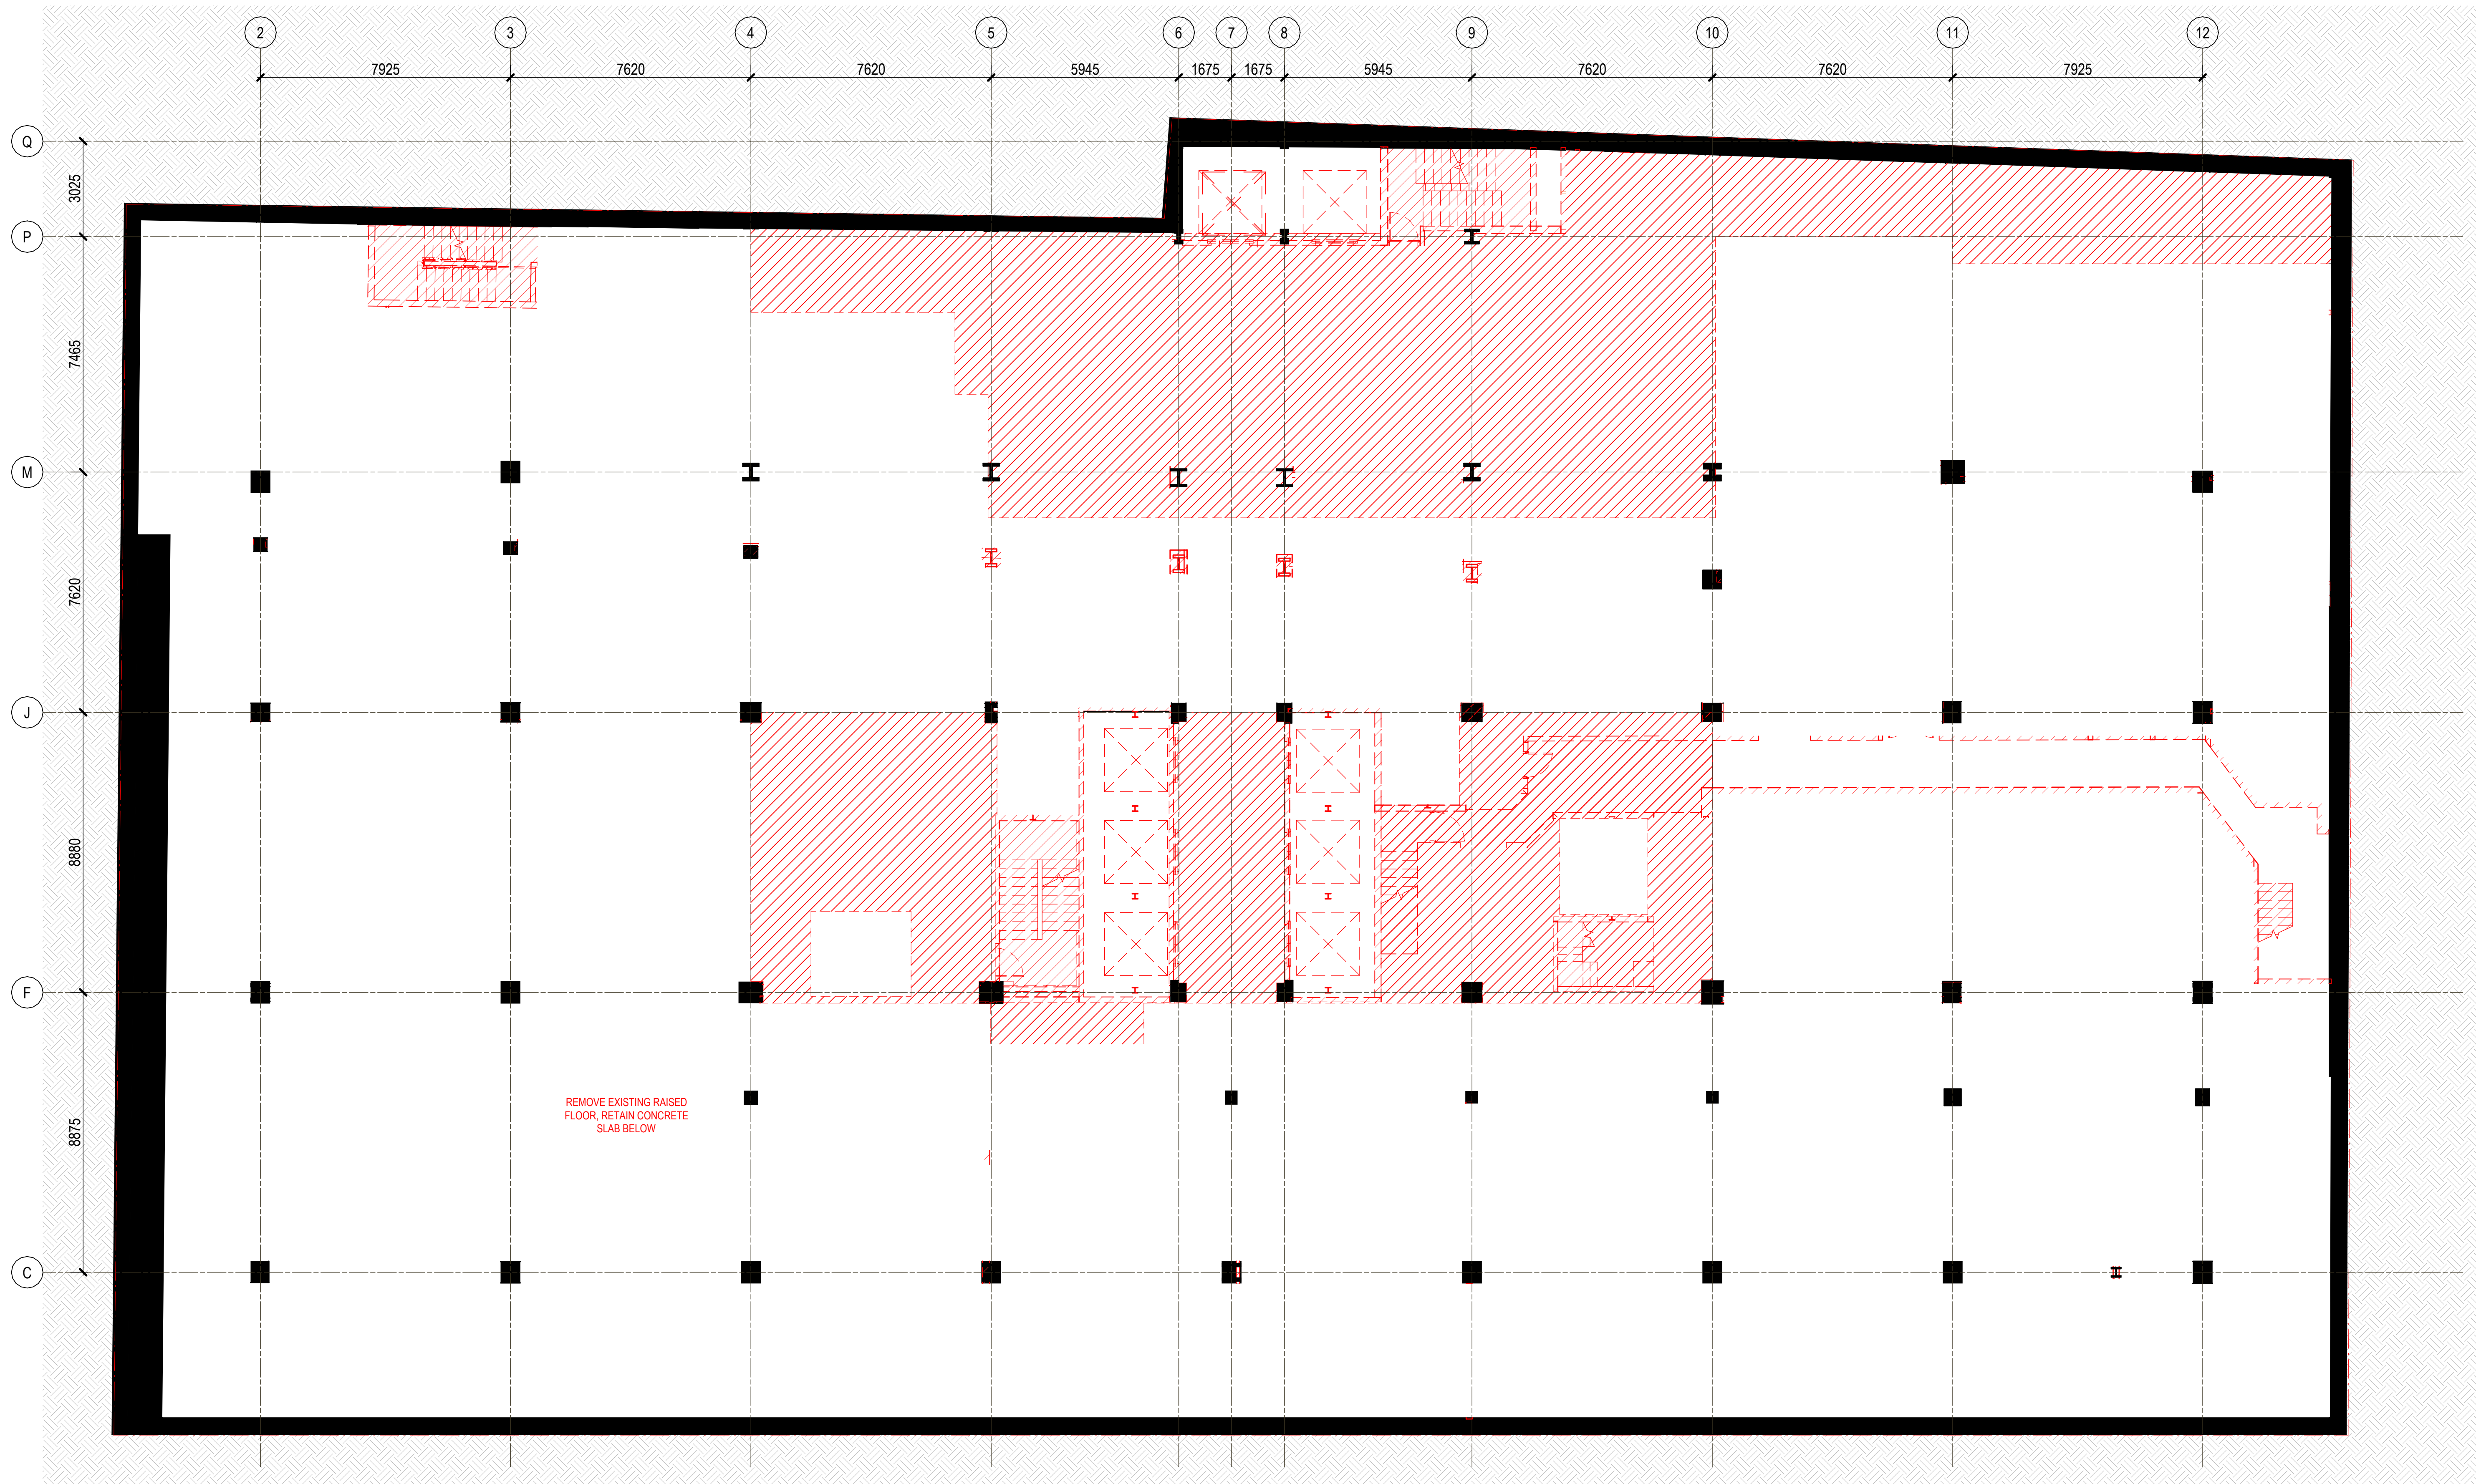[illegible]



REMEDIATION LEGEND:

EXISTING ELEMENT TO BE DEMOLISHED AS
APPROVED UNDER DA1 APPROVAL (DA-2025-407)


architectus™

project

65 MP

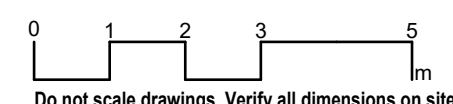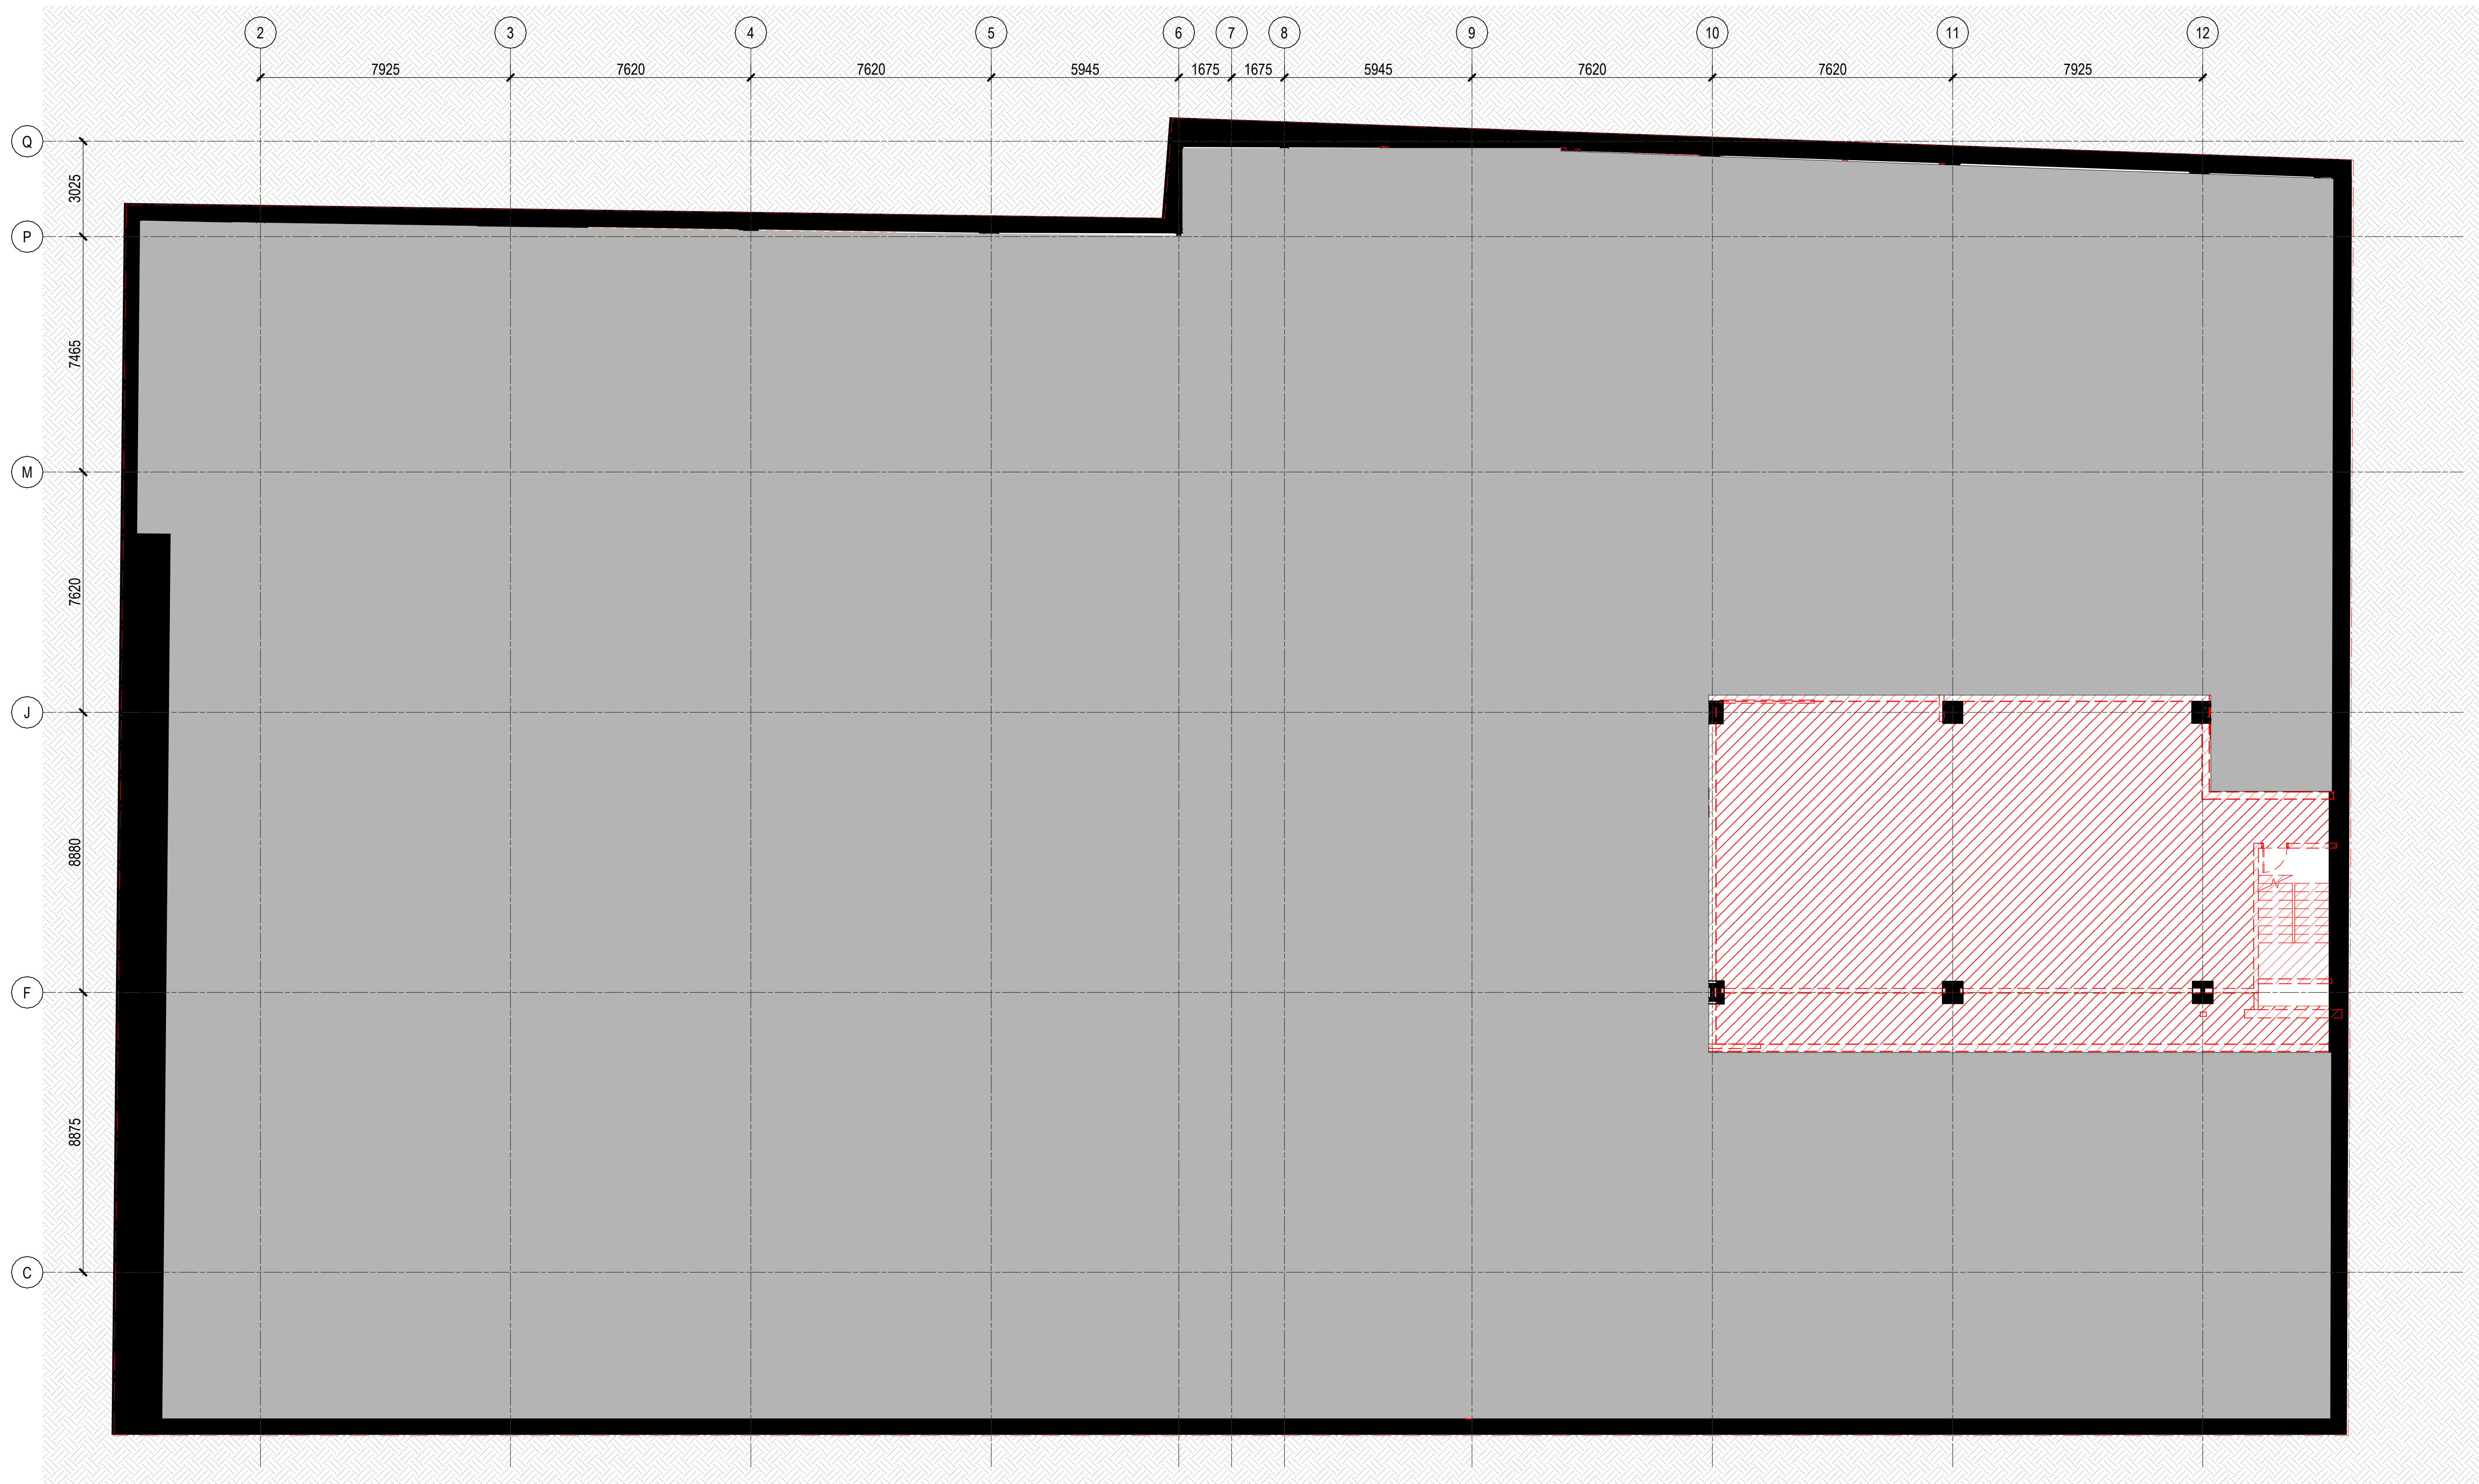

Registrations and Nominated Architects
ACT: Ray Brown 2528
NSW: Ray Brown 6359, Mark van den Enden 7593,
 Robert Ousey 10214, Lawrence Toaldo 10255
NT: Architectus Australia Pty Ltd AR750
QLD: Lawrence Toaldo 3117
SA: Architectus Australia 3426
TAS: Architectus Australia F109
VIC: Architectus Australia 51176
WA: Architectus Australia 3209, Ray Brown 2929

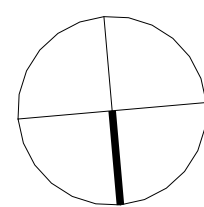[illegible]

SITE BOUNDARY
 PROPOSED ROADWAY
 EXISTING ROADWAY


 EXISTING ELEMENT TO BE DEMOLISHED

EXISTING ELEMENT TO BE DEMOLISHED AS
APPROVED UNDER DA1 APPROVAL (DA-2025-407)

Adelaide
Brisbane
Canberra
Gold Coast
Melbourne
Newcastle
Perth
Sydney
Townsville

project


100

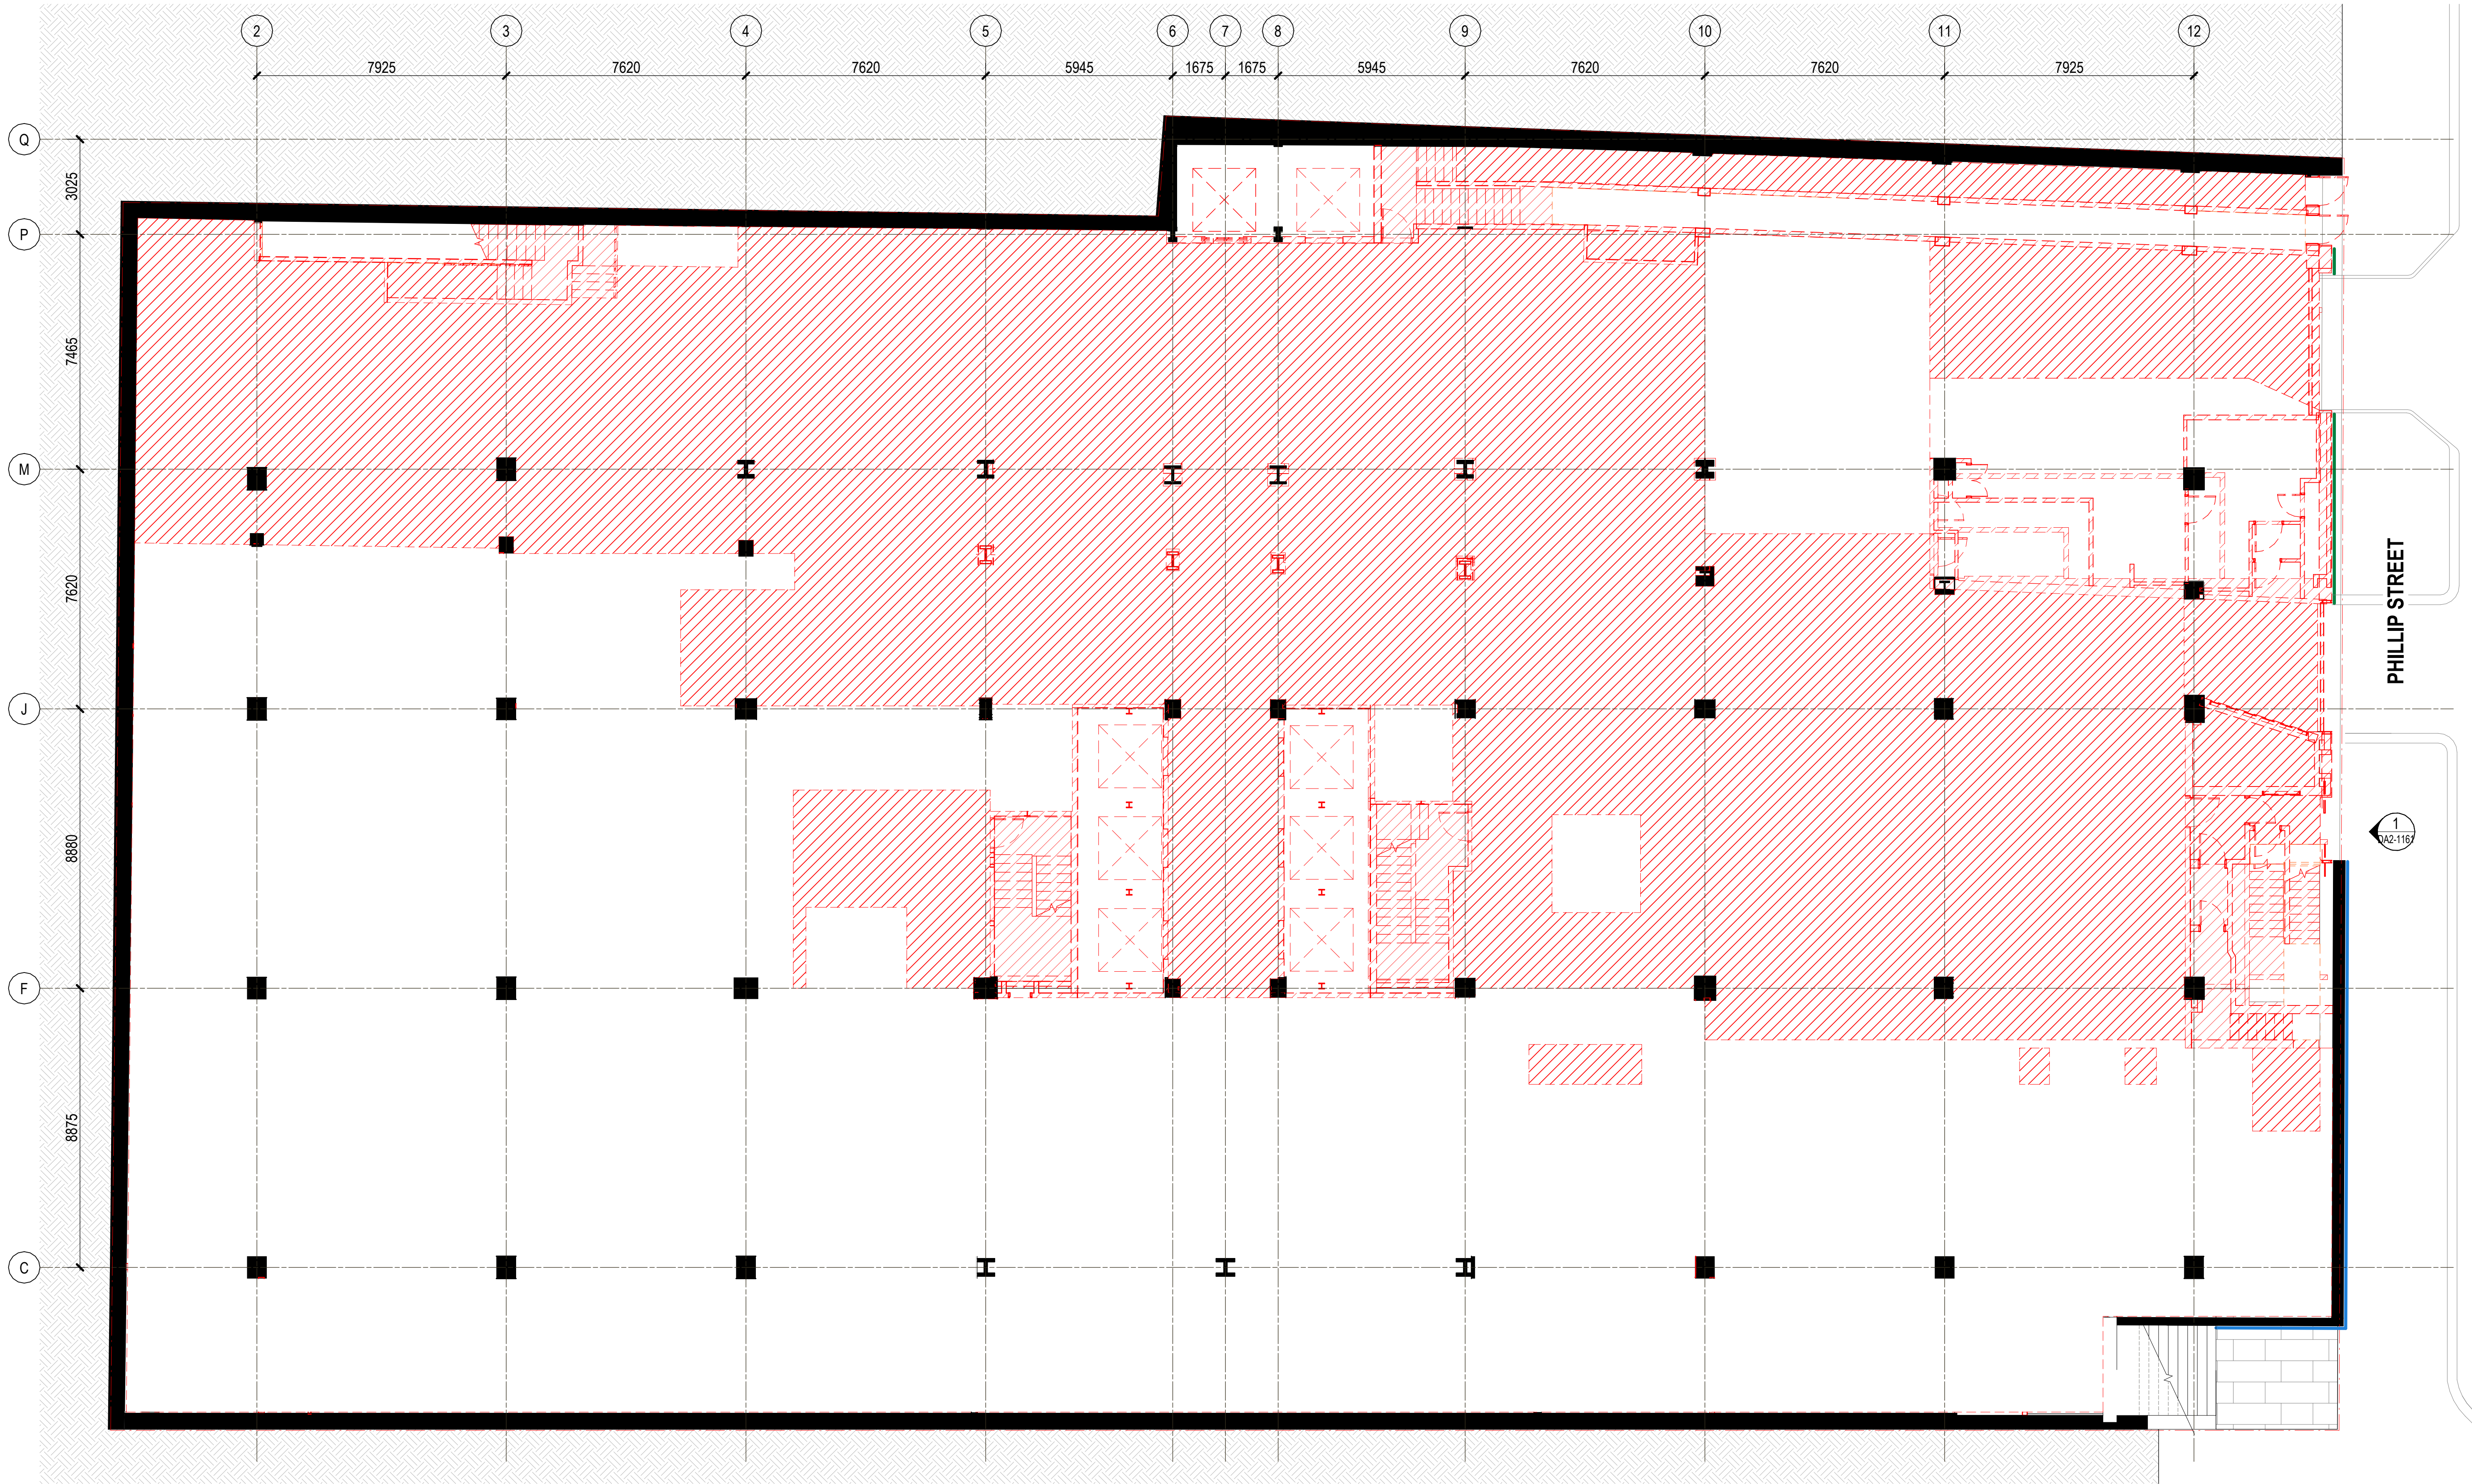

0 1 2 3 5
m
Do not scale drawings. Verify all dimensions on site

architectus™
Architectus Australia Pty Ltd is the owner of the copyright subsisting in these drawings, plans, designs and specifications. They must not be used, reproduced or copied, in whole or in part, nor may the information, ideas and concepts therein contained (which are confidential to Architectus Australia Pty Ltd) be disclosed to any person without the prior written consent of that company.
Registrations and Nominated Architects
ACT: Ray Brown 2528
NSW: Ray Brown 6359, Mark van den Erden 7593, Robert Ousey 10214, Lawrence Toaldo 10255
NT: Architectus Australia Pty Ltd AR750
QLD: Lawrence Toaldo 3117
SA: Architectus Australia 3426
TAS: Architectus Australia F109
VIC: Architectus Australia 51176
WA: Architectus Australia 3209, Ray Brown 2929

revision	purpose of issue	checked	date
A	Development Application Issue	ZT	07.11.25

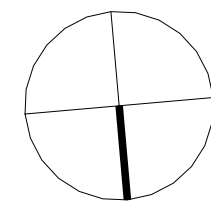

REMEDATION LEGEND:
- - - - - SITE BOUNDARY
EXISTING ELEMENT TO REMAIN
EXISTING ELEMENT TO BE DEMOLISHED

EXISTING ELEMENT TO BE DEMOLISHED AS APPROVED UNDER DA1 APPROVAL (DA-2025-407)
HERITAGE ITEMS TO BE RETAINED - PROTECTED IN PLACE AS APPROVED UNDER DA1 APPROVAL (DA-2025-407)
HERITAGE ITEMS TO BE REMOVED/SALVAGED - STORED OFF SITE DURING THE WORKS AND REINSTATED/ REUSED AS PART OF THE NEW WORKS AS APPROVED UNDER DA1 APPROVAL (DA-2025-407)

NOTE:
ALL RCP REMEDIATION SCOPE AS PER DA1 APPROVAL (DA-2025-407)

architectus™
Adelaide
Brisbane
Canberra
Gold Coast
Melbourne
Newcastle
Perth
Sydney
Townsville
Gadigal Country
Level 17, 25 Martin Place
Sydney NSW 2000
T (61 2) 8292 8400
sydney@architectus.com.au
ABN 90 131 245 684
approved ZT scale 1 : 100 @A1
prepared KM project no 230658.00

project 65 MP
drawing
drawing no. revision
RBA-DRW-DA2-1104 A
14/11/2025 12:53:42 PM

REMEDATION PLAN -
BASEMENT LEVEL 1

Registration and Nominated Architects
ACT: Ray Brown 2528
NSW: Ray Brown 6359, Mark van den Enden 7593,
Robert Ousey 10214, Lawrence Toaldo 10255
NT: Architectus Australia Pty Ltd AR750
QLD: Lawrence Toaldo 3117
SA: Architectus Australia 3426
TAS: Architectus Australia F109
VIC: Architectus Australia 51176
WA: Architectus Australia 3209, Ray Brown 2929

[illegible]


NOTE:
ALL RCP REMEDIATION SCOPE AS PER DA1 APPROVAL (DA-2025-407)

location	submission	scale
		1 : 100 @
prepared	checked	approved
KM	ZT	Approver


APPROVAL revision **B**
 ID: RBA-DRW-DA2-1111 13/02/2026 9:10:16 AM



APPROVAL
 ID: RBA-DRW-DA2-1112

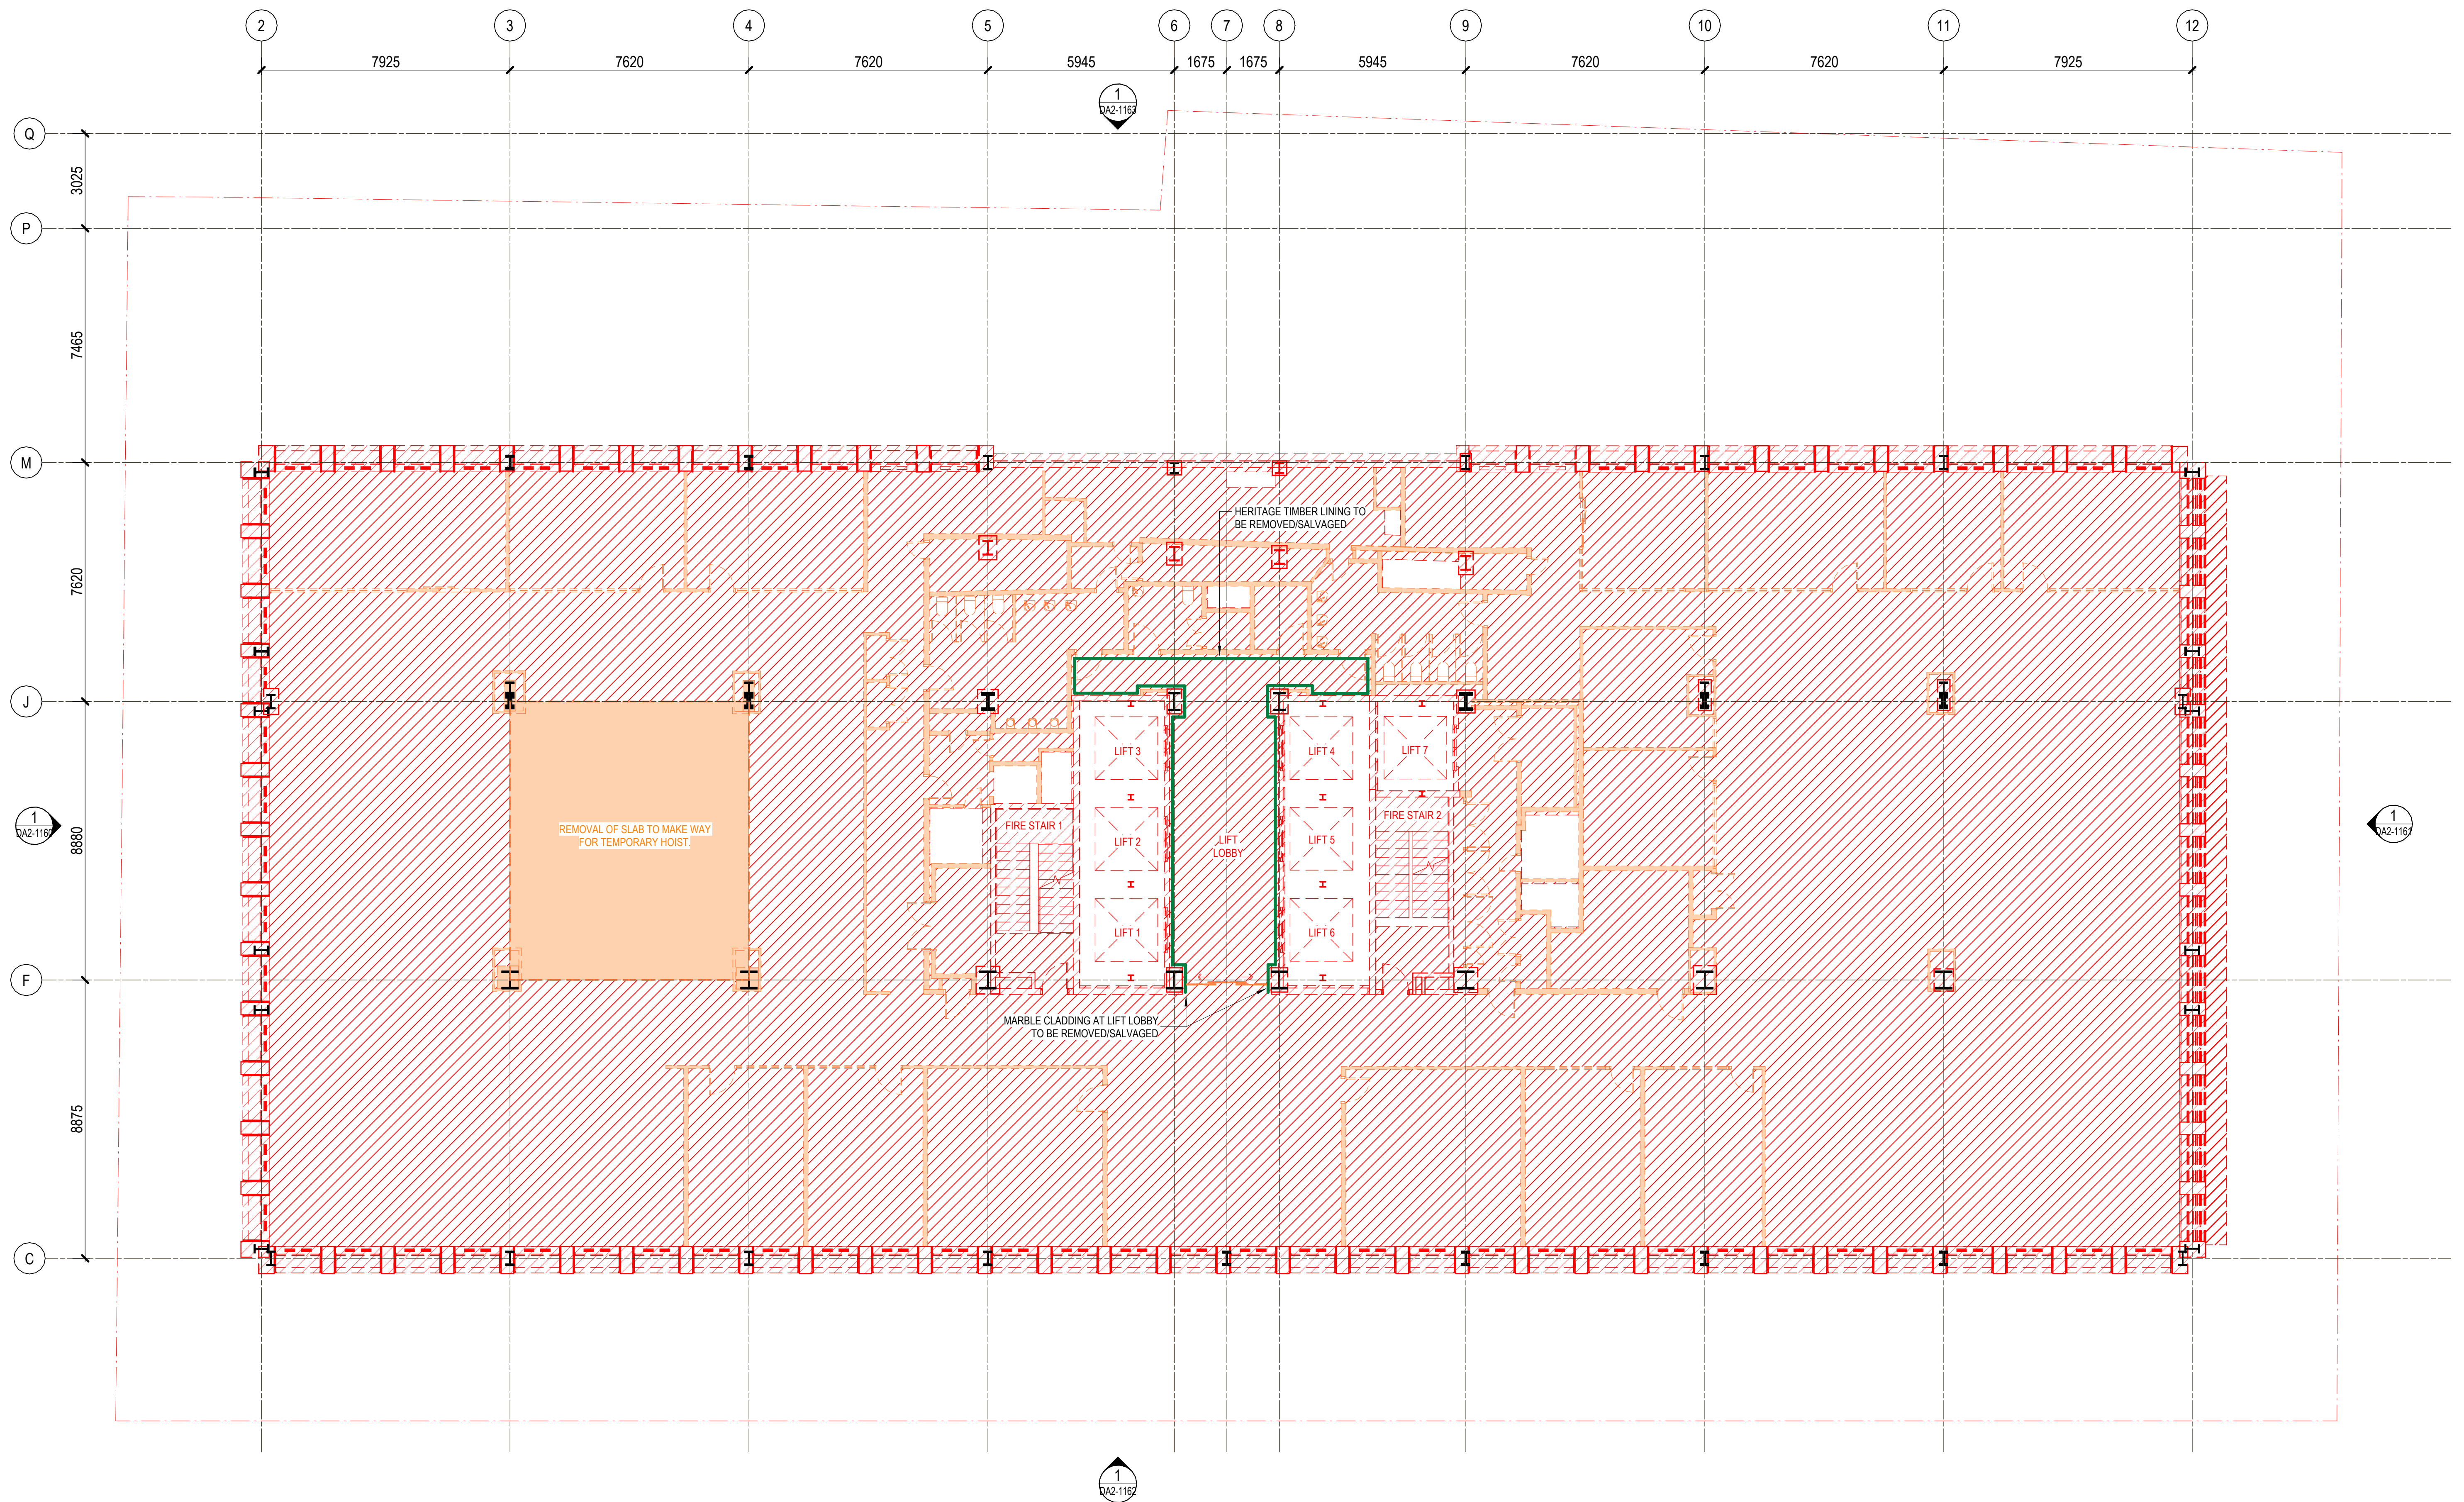


/11/2025 12:17:59 PM

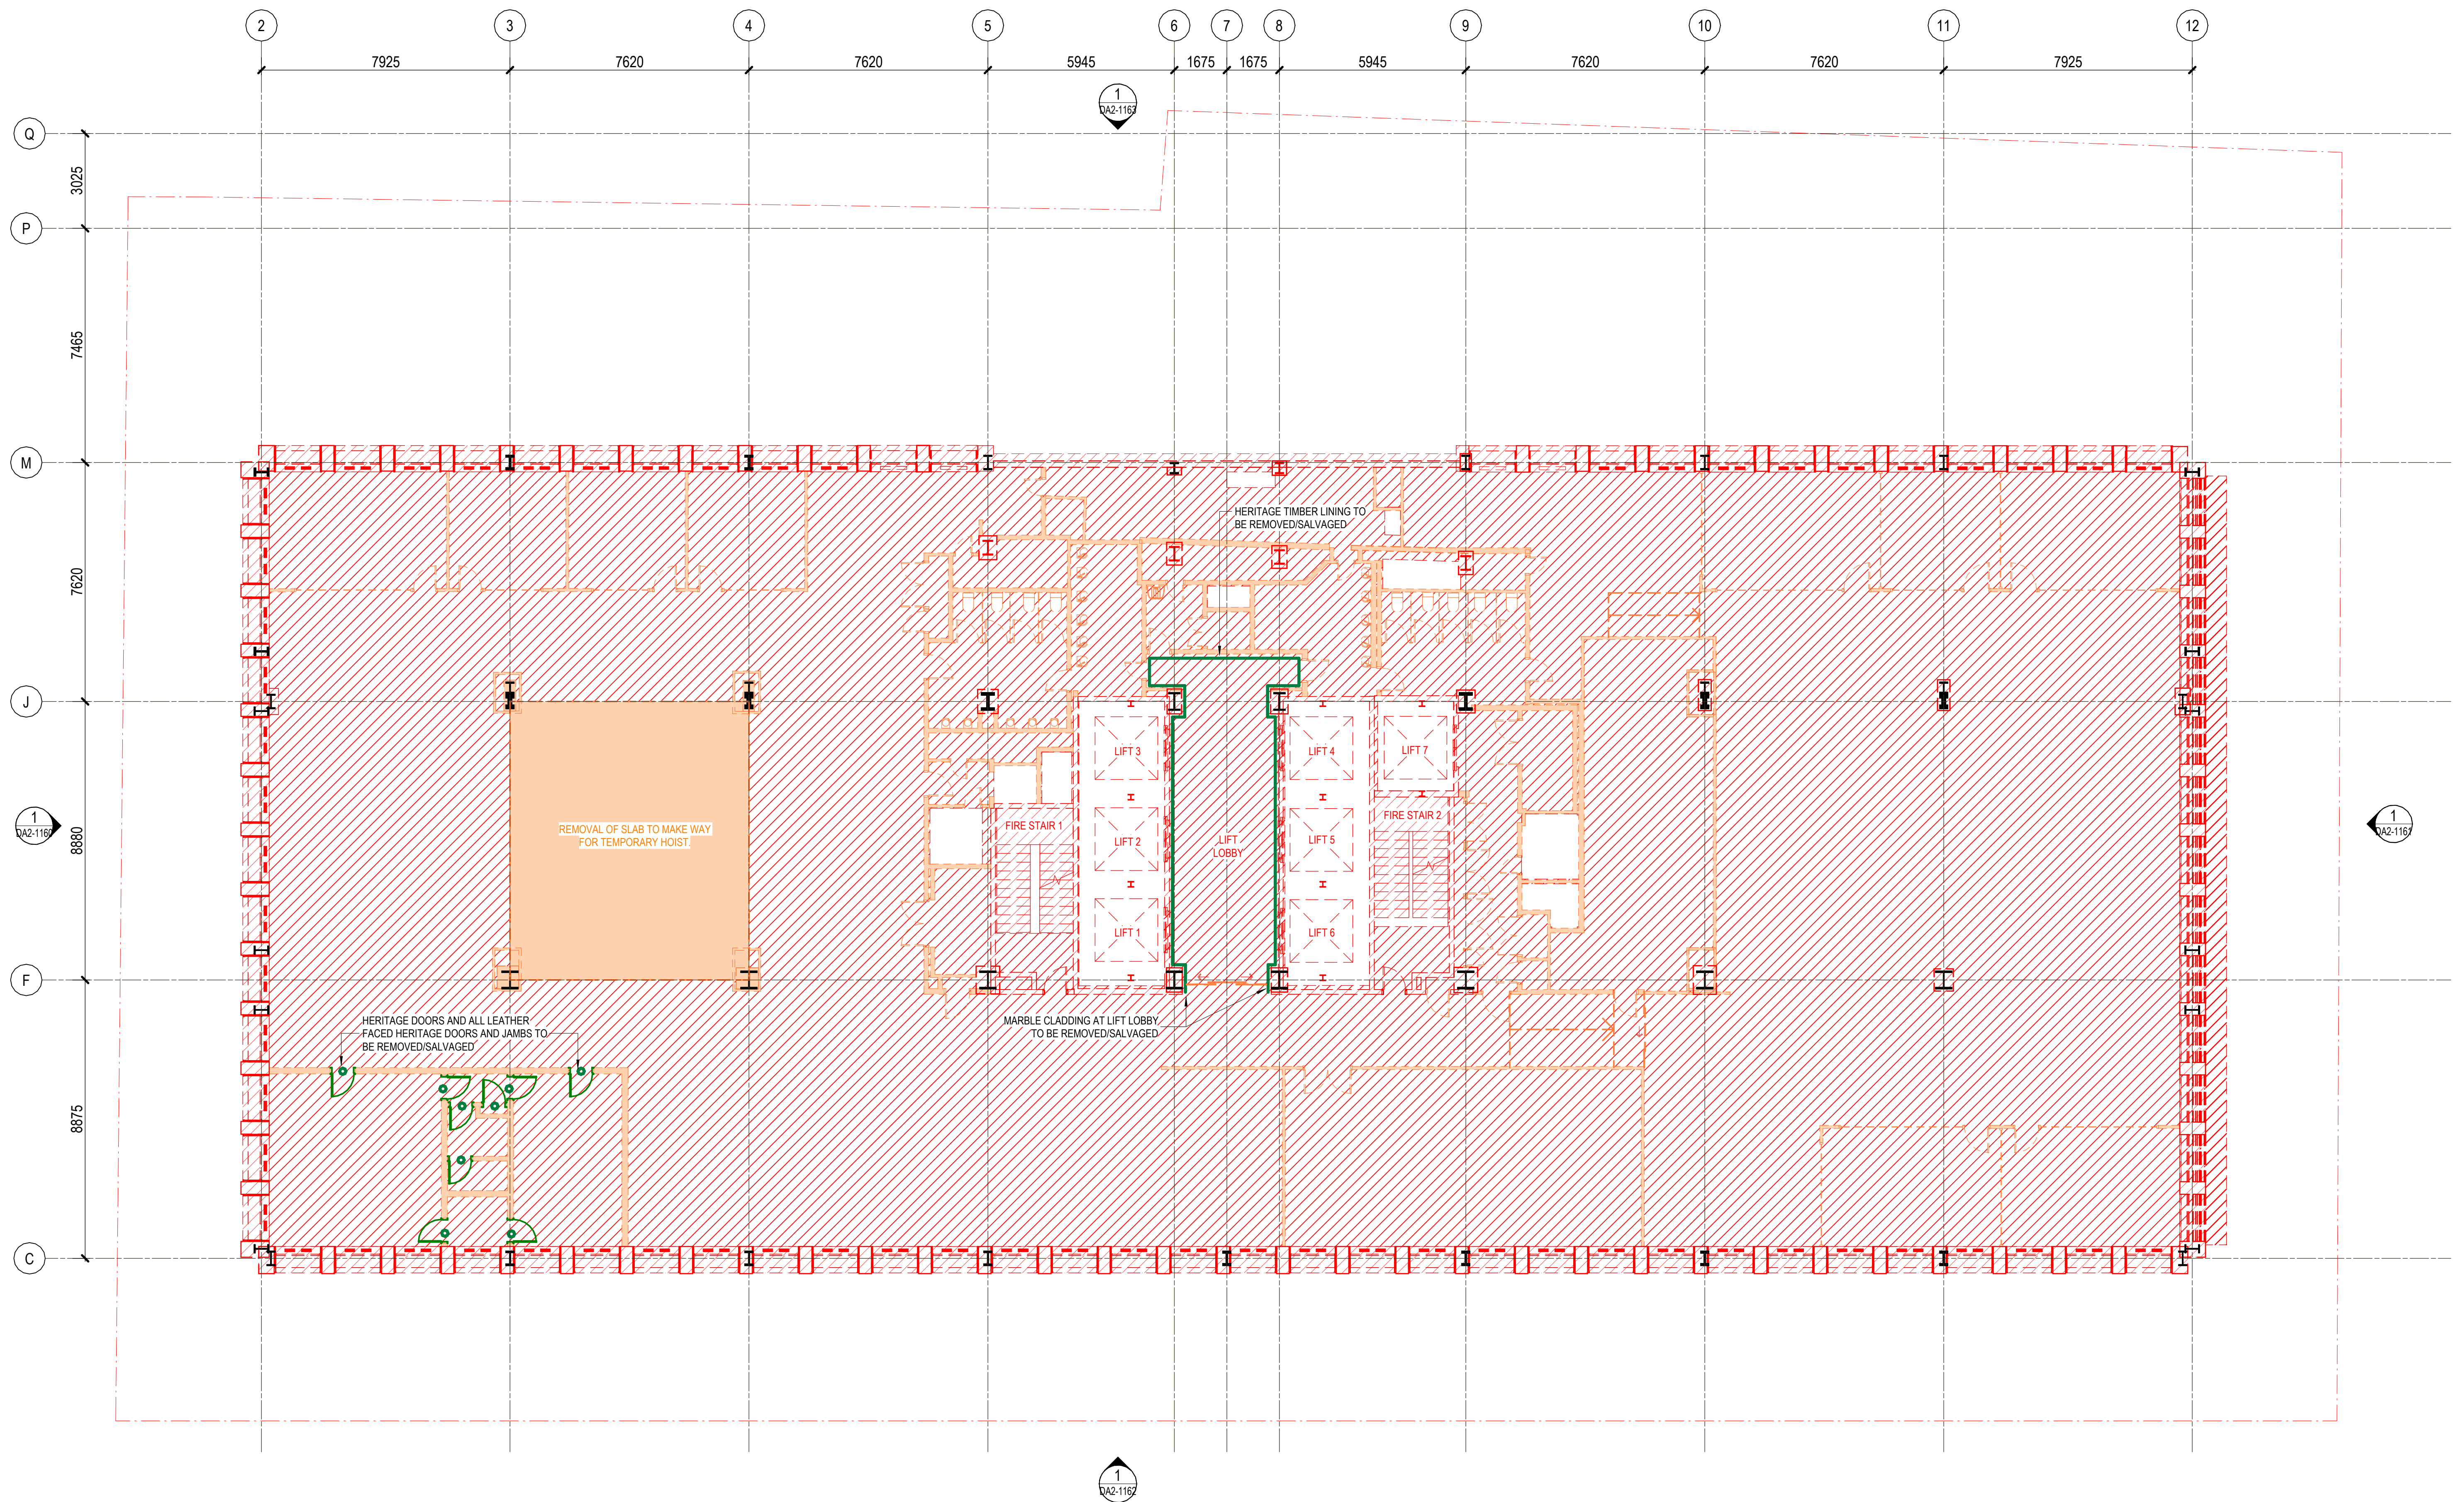

4/11/2025 12:18:12 PM




14/11/2025 12:18:24 PM

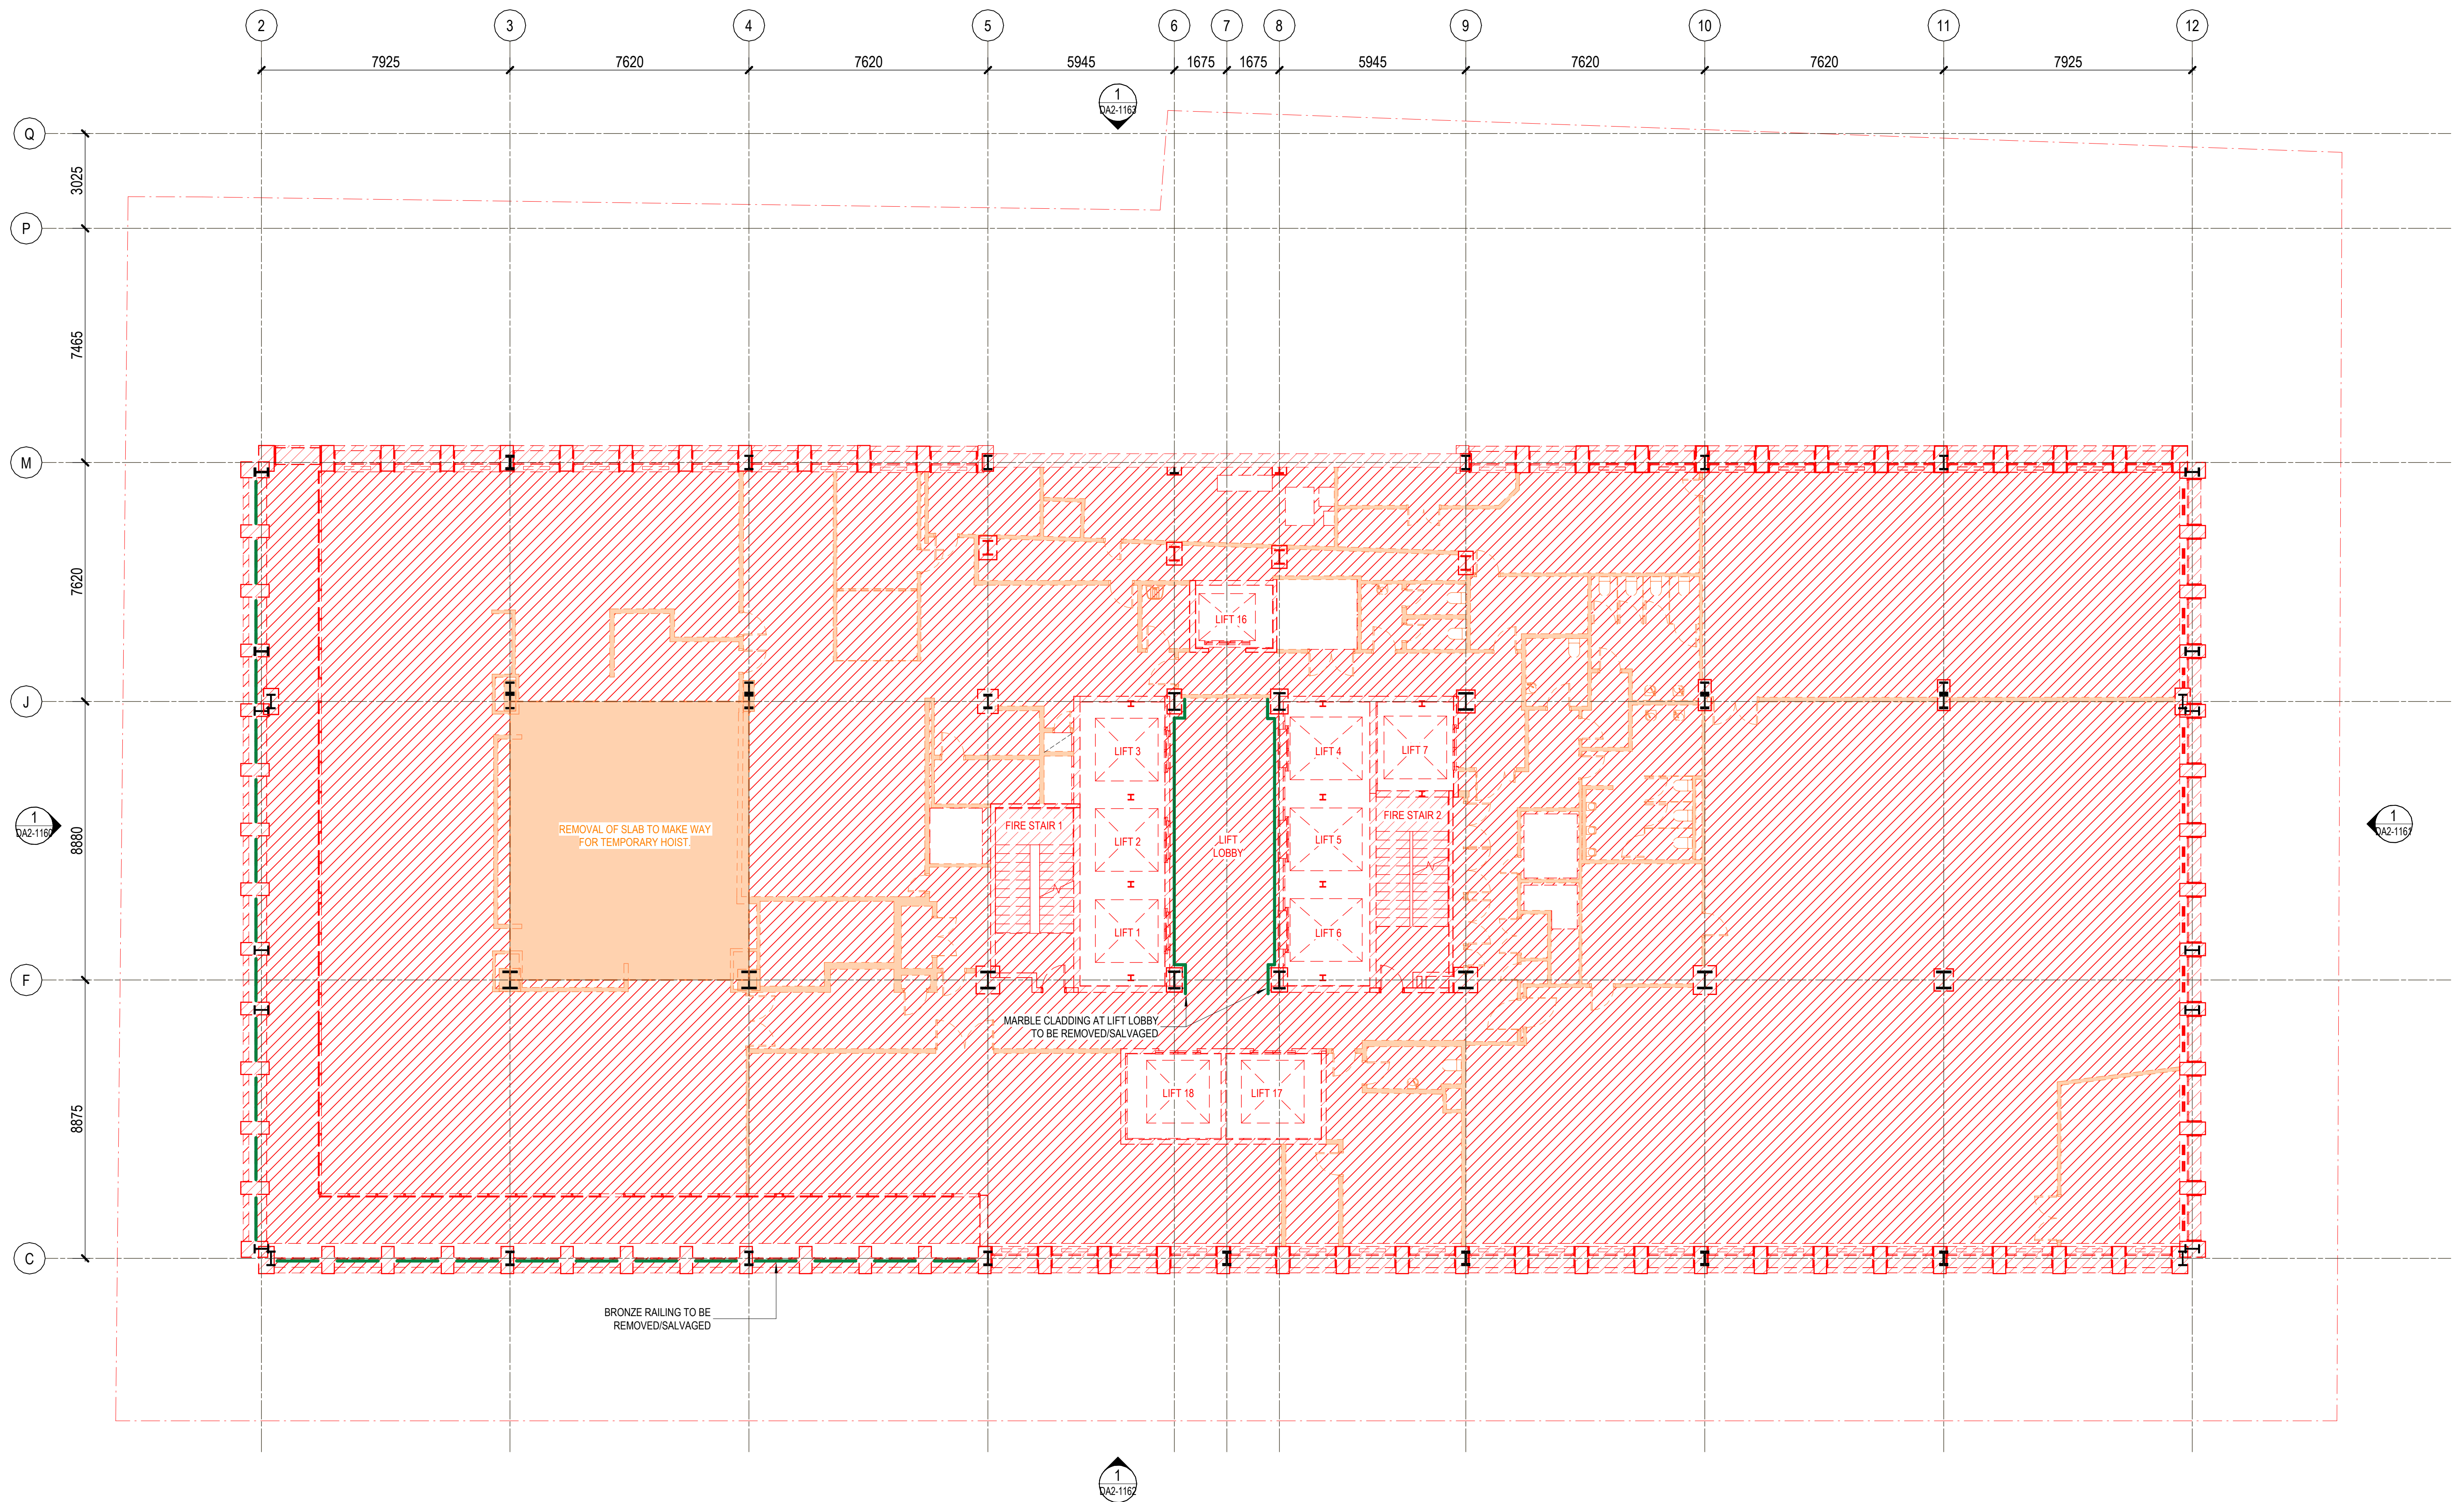


14/11/2025 12:19:26 PM

- EXISTING LEVEL 20
RL 110.540
- EXISTING LEVEL 19
RL 106.910
- EXISTING LEVEL 18
RL 104.450
- EXISTING LEVEL 17
RL 100.950
- EXISTING LEVEL 16
RL 97.290
- EXISTING LEVEL 15
RL 93.190
- EXISTING LEVEL 14
RL 89.530
- EXISTING LEVEL 13
RL 85.870
- EXISTING LEVEL 12
RL 82.210
- EXISTING LEVEL 11
RL 78.560
- EXISTING LEVEL 10
RL 74.900
- EXISTING LEVEL 9
RL 71.240
- EXISTING LEVEL 8
RL 67.590
- EXISTING LEVEL 7
RL 63.930
- EXISTING LEVEL 6
RL 60.270
- EXISTING LEVEL 5
RL 56.620
- EXISTING LEVEL 4
RL 52.960
- EXISTING LEVEL 3
RL 48.700
- EXISTING LEVEL 2
RL 45.030
- EXISTING LEVEL 1
RL 41.380
- EXISTING LEVEL MEZZ
RL 37.420
- EXISTING GROUND
RL 32.840

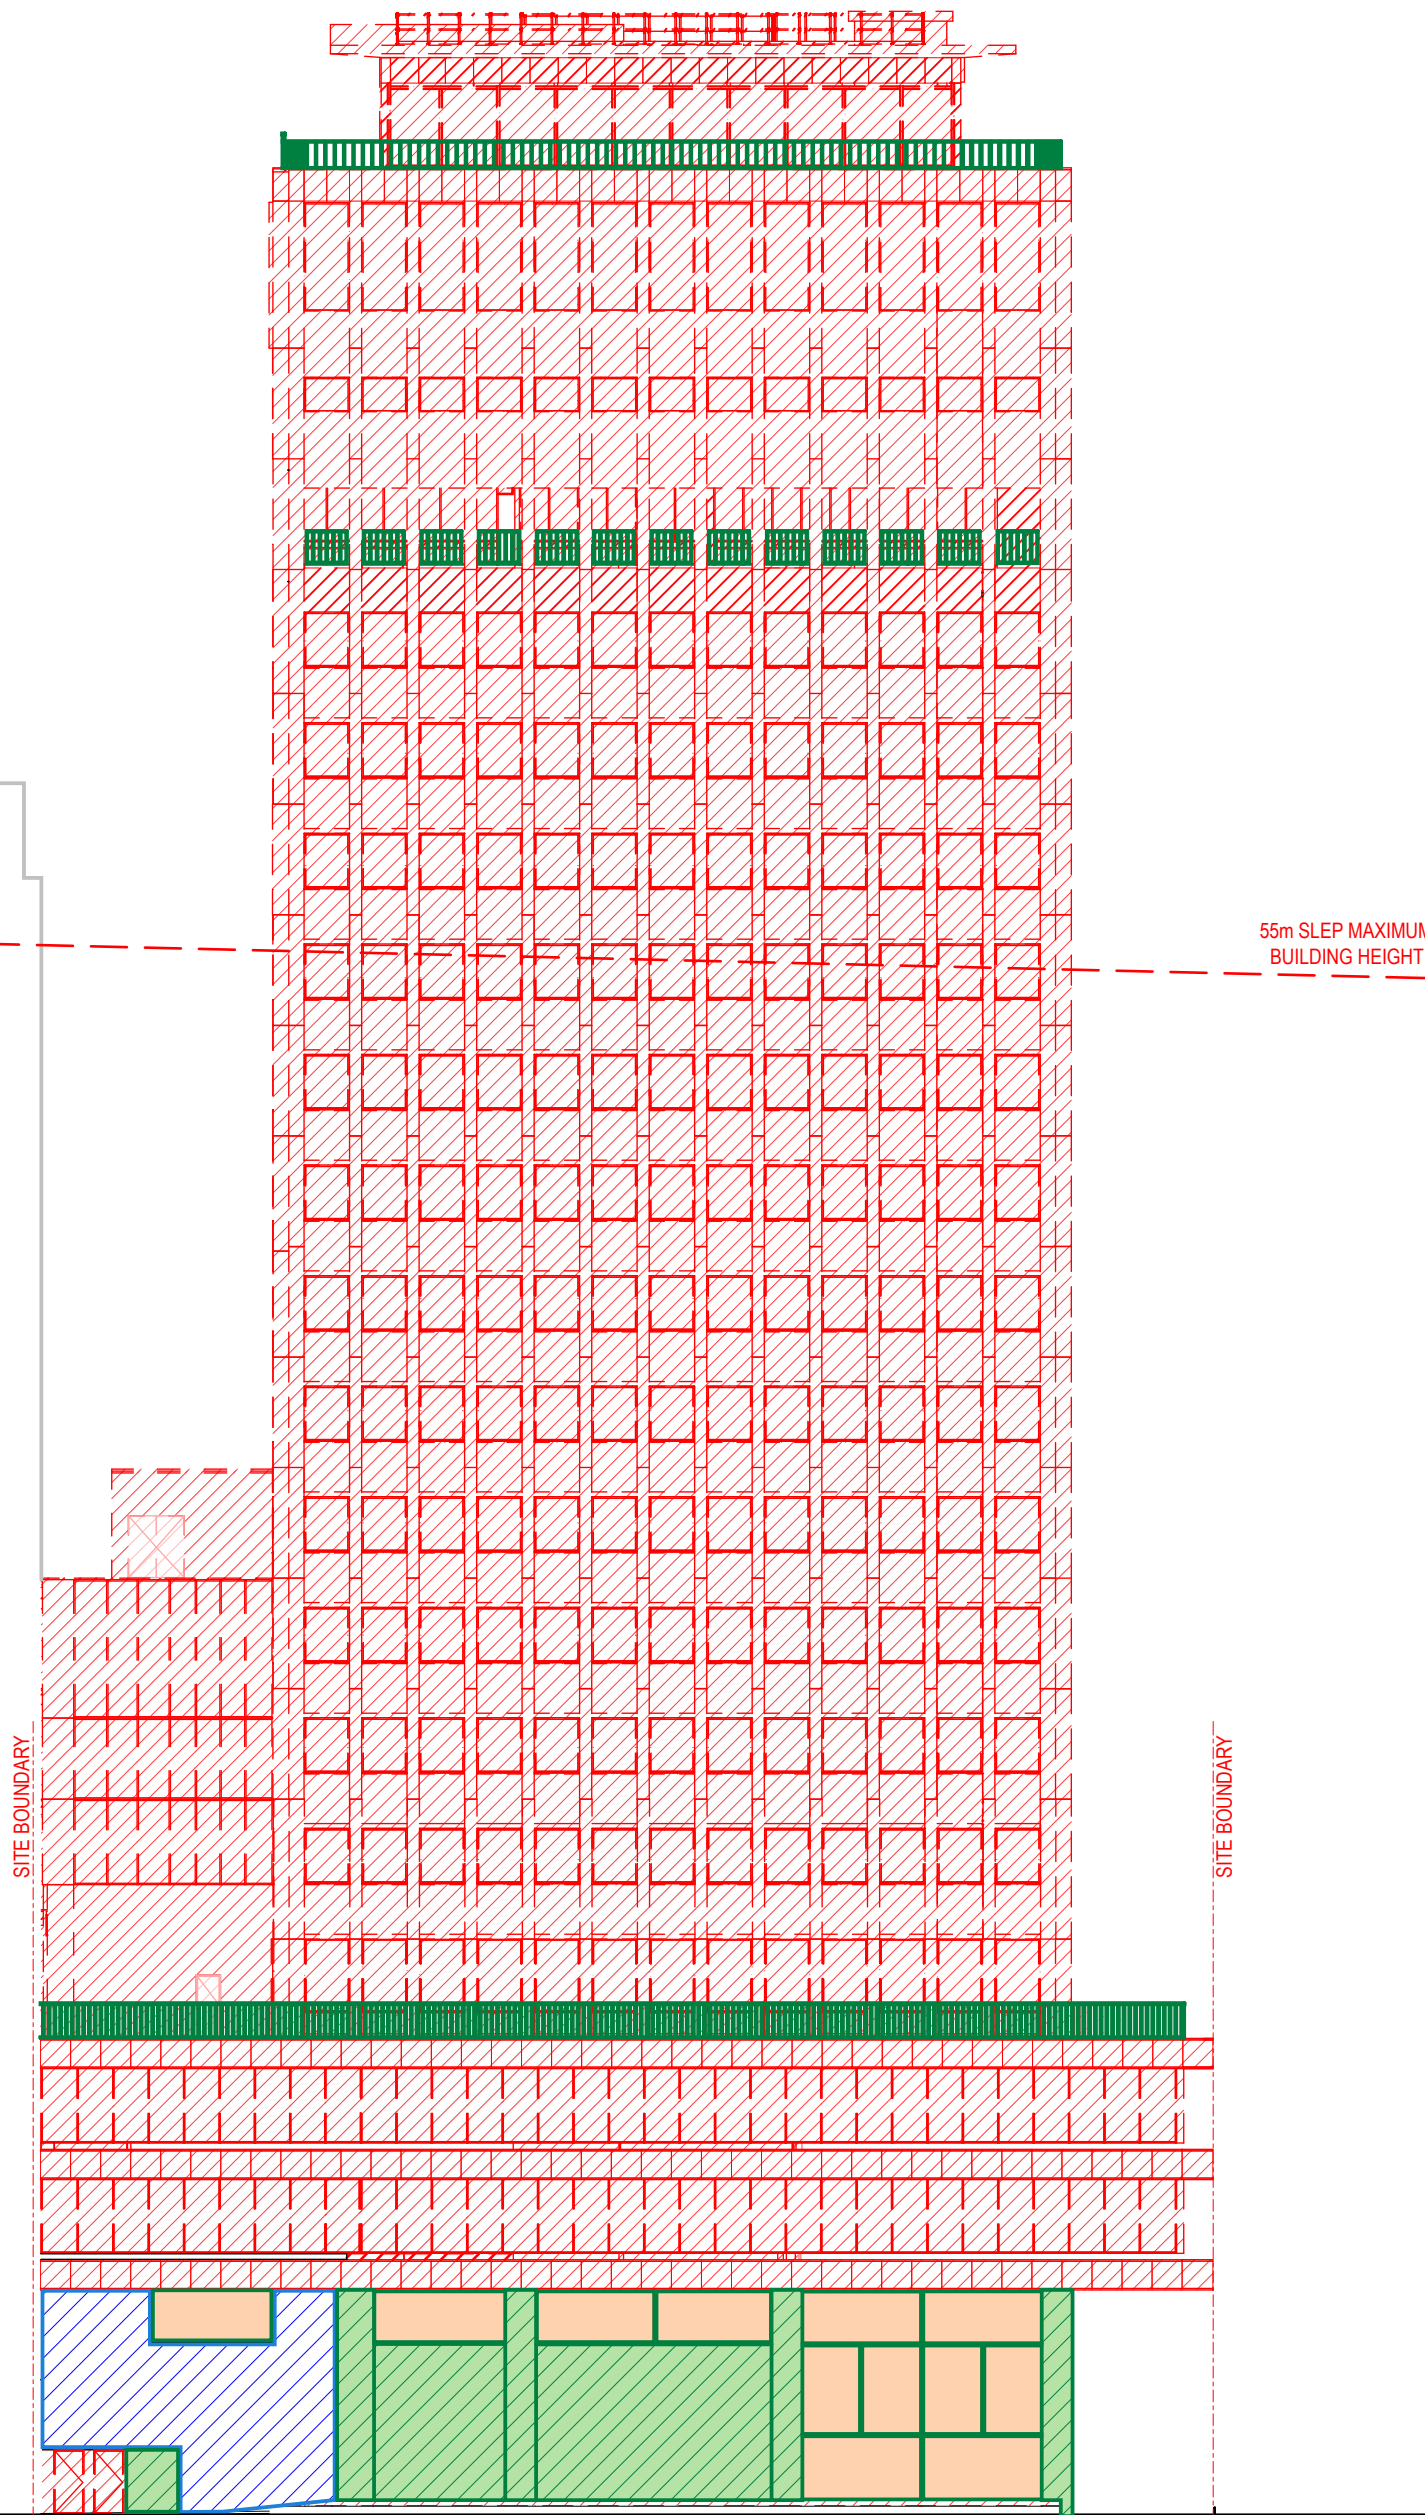

MACQUARIE STREET

MARTIN PLACE

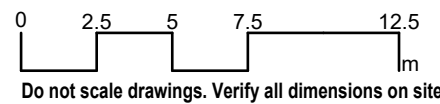

Do not scale drawings. Verify all dimensions on site

architectus™
Architectus Australia Pty Ltd is the owner of the copyright subsisting in these drawings, plans, designs and specifications. They must not be used, reproduced or copied, in whole or in part, nor may the information, ideas and concepts therein contained (which are confidential to Architectus Australia Pty Ltd) be disclosed to any person without the prior written consent of that company.
Registrations and Nominated Architects
ACT: Ray Brown 2528
NSW: Ray Brown 6359, Mark van den Enden 7593, Robert Ousey 10214, Lawrence Toaldo 10255
NT: Architectus Australia Pty Ltd AR750
QLD: Lawrence Toaldo 3117
SA: Architectus Australia 3426
TAS: Architectus Australia F109
VIC: Architectus Australia 51176
WA: Architectus Australia 3209, Ray Brown 2929

revision	purpose of issue	checked	date
A	Development Application Issue	ZT	07.11.25

REMEDIATION LEGEND:

- SITE BOUNDARY
- EXISTING ELEMENT TO REMAIN
- EXISTING ELEMENT TO BE DEMOLISHED
- EXISTING ELEMENT TO BE DEMOLISHED AS APPROVED UNDER DA1 APPROVAL (DA-2025-407)
- HERITAGE ITEMS TO BE RETAINED - PROTECTED IN PLACE AS APPROVED UNDER DA1 APPROVAL (DA-2025-407)
- HERITAGE ITEMS TO BE REMOVED/SALVAGED - STORED OFF SITE DURING THE WORKS AND REINSTATED/ REUSED AS PART OF THE NEW WORKS AS APPROVED UNDER DA1 APPROVAL (DA-2025-407)

architectus™

Adelaide
Brisbane
Canberra
Gold Coast
Melbourne
Newcastle
Perth
Sydney
Townsville

Gadigal Country
Level 17, 25 Martin Place
Sydney NSW 2000
T (61 2) 8252 8400
sydney@architectus.com.au

ABN 90 131 245 684

approved

ZT

scale

1 : 250 @A1

prepared

KM

project no

230658.00

project

65 MP

drawing

REMEDIATION - ELEVATION - EAST



drawing no.

RBA-DRW-DA2-1160

revision

A

14/11/2025 12:20:35 PM

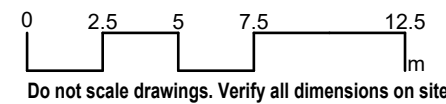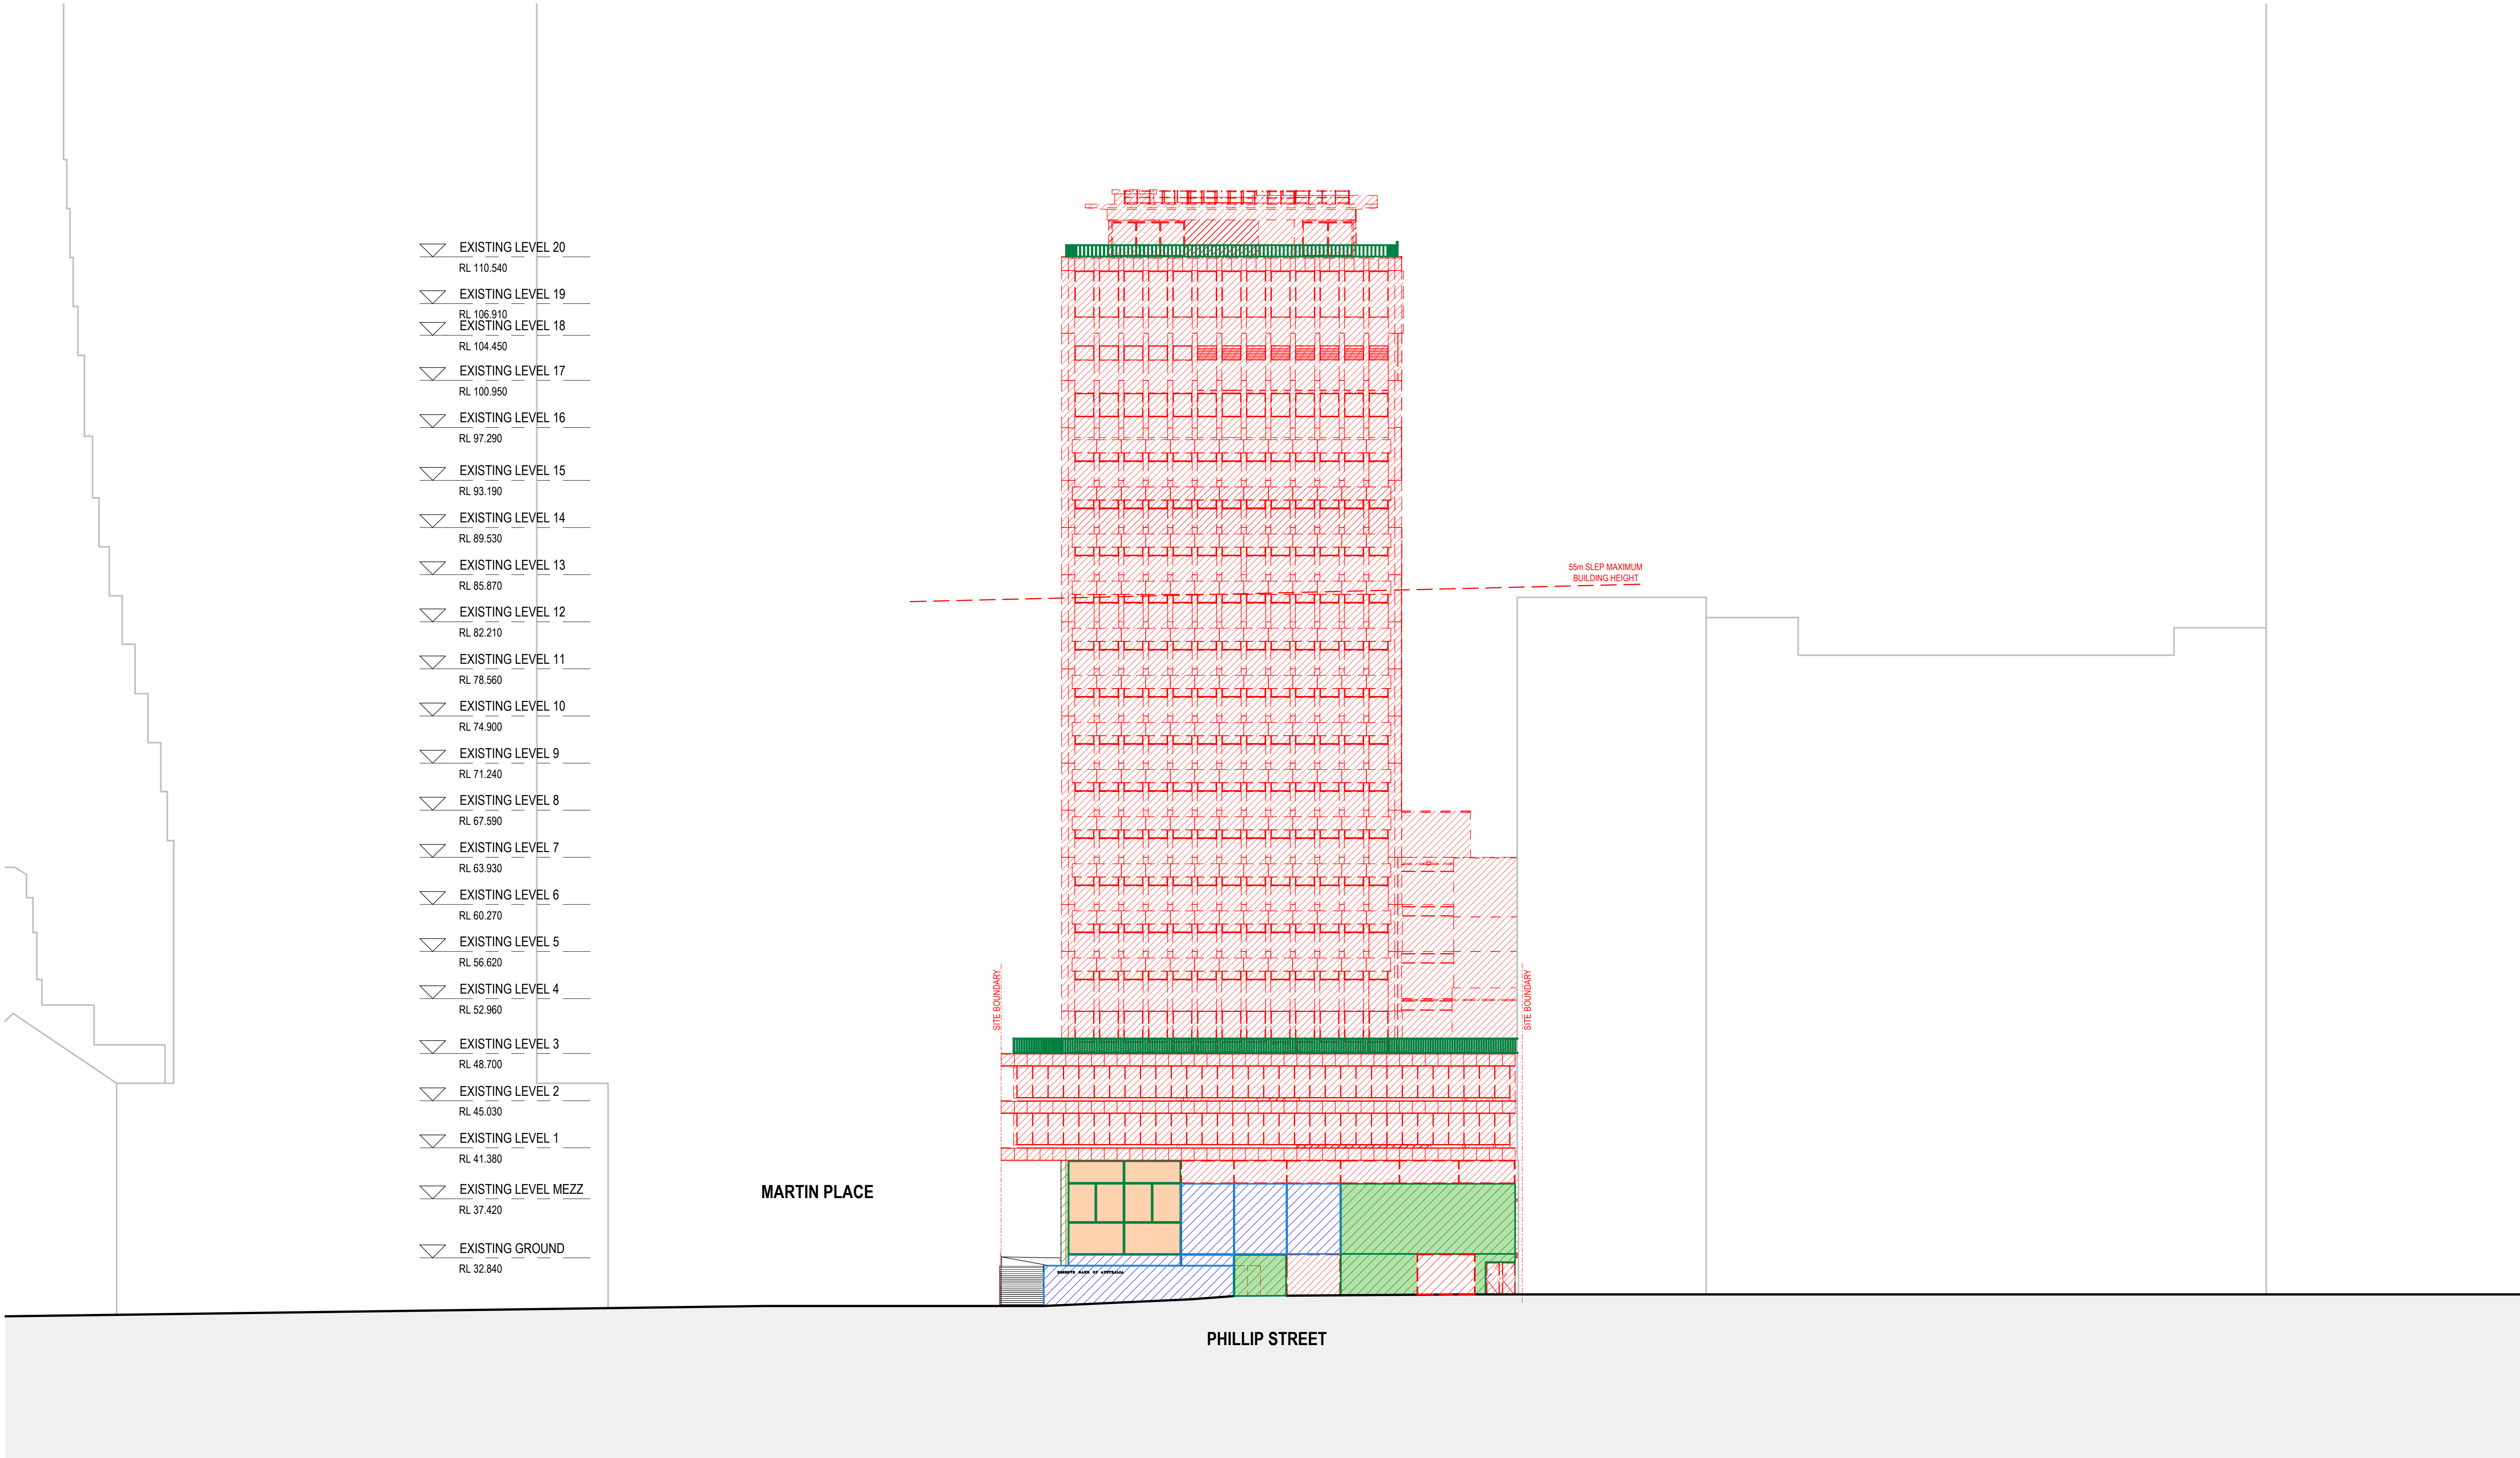

Do not scale drawings. Verify all dimensions on site

architectus™

Architectus Australia Pty Ltd is the owner of the copyright subsisting in these drawings, plans, designs and specifications. They must not be used, reproduced or copied, in whole or in part, nor may the information, ideas and concepts therein contained (which are confidential to Architectus Australia Pty Ltd) be disclosed to any person without the prior written consent of that company.

Registrations and Nominated Architects
ACT: Ray Brown 2528
NSW: Ray Brown 6359, Mark van den Enden 7593, Robert Ousey 10214, Lawrence Toaldo 10255
NT: Architectus Australia Pty Ltd AR750
QLD: Lawrence Toaldo 3117
SA: Architectus Australia 3426
TAS: Architectus Australia F109
VIC: Architectus Australia 51176
WA: Architectus Australia 3209, Ray Brown 2929

revision	purpose of issue	checked	date
A	Development Application Issue	ZT	07.11.25

REMEDATION LEGEND:

SITE BOUNDARY

EXISTING ELEMENT TO REMAIN

EXISTING ELEMENT TO BE DEMOLISHED

EXISTING ELEMENT TO BE DEMOLISHED AS APPROVED UNDER DA1 APPROVAL (DA-2025-407)

HERITAGE ITEMS TO BE RETAINED - PROTECTED IN PLACE AS APPROVED UNDER DA1 APPROVAL (DA-2025-407)

HERITAGE ITEMS TO BE REMOVED/SALVAGED - STORED OFF SITE DURING THE WORKS AND REINSTATED/ REUSED AS PART OF THE NEW WORKS AS APPROVED UNDER DA1 APPROVAL (DA-2025-407)

architectus™

Adelaide
Brisbane
Canberra
Gold Coast
Melbourne
Newcastle
Perth
Sydney
Townsville



Gadigal Country
Level 17, 25 Martin Place
Sydney NSW 2000
T (61 2) 8252 8400
sydney@architectus.com.au

ABN 90 131 245 684

approved	ZT	scale	1 : 250 @A1
prepared	KM	project no	230658.00

project	65 MP
drawing	REMEDATION - ELEVATION - WEST
drawing no.	RBA-DRW-DA2-1161
revision	A

14/11/2025 12:23:23 PM

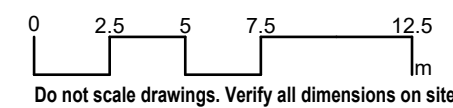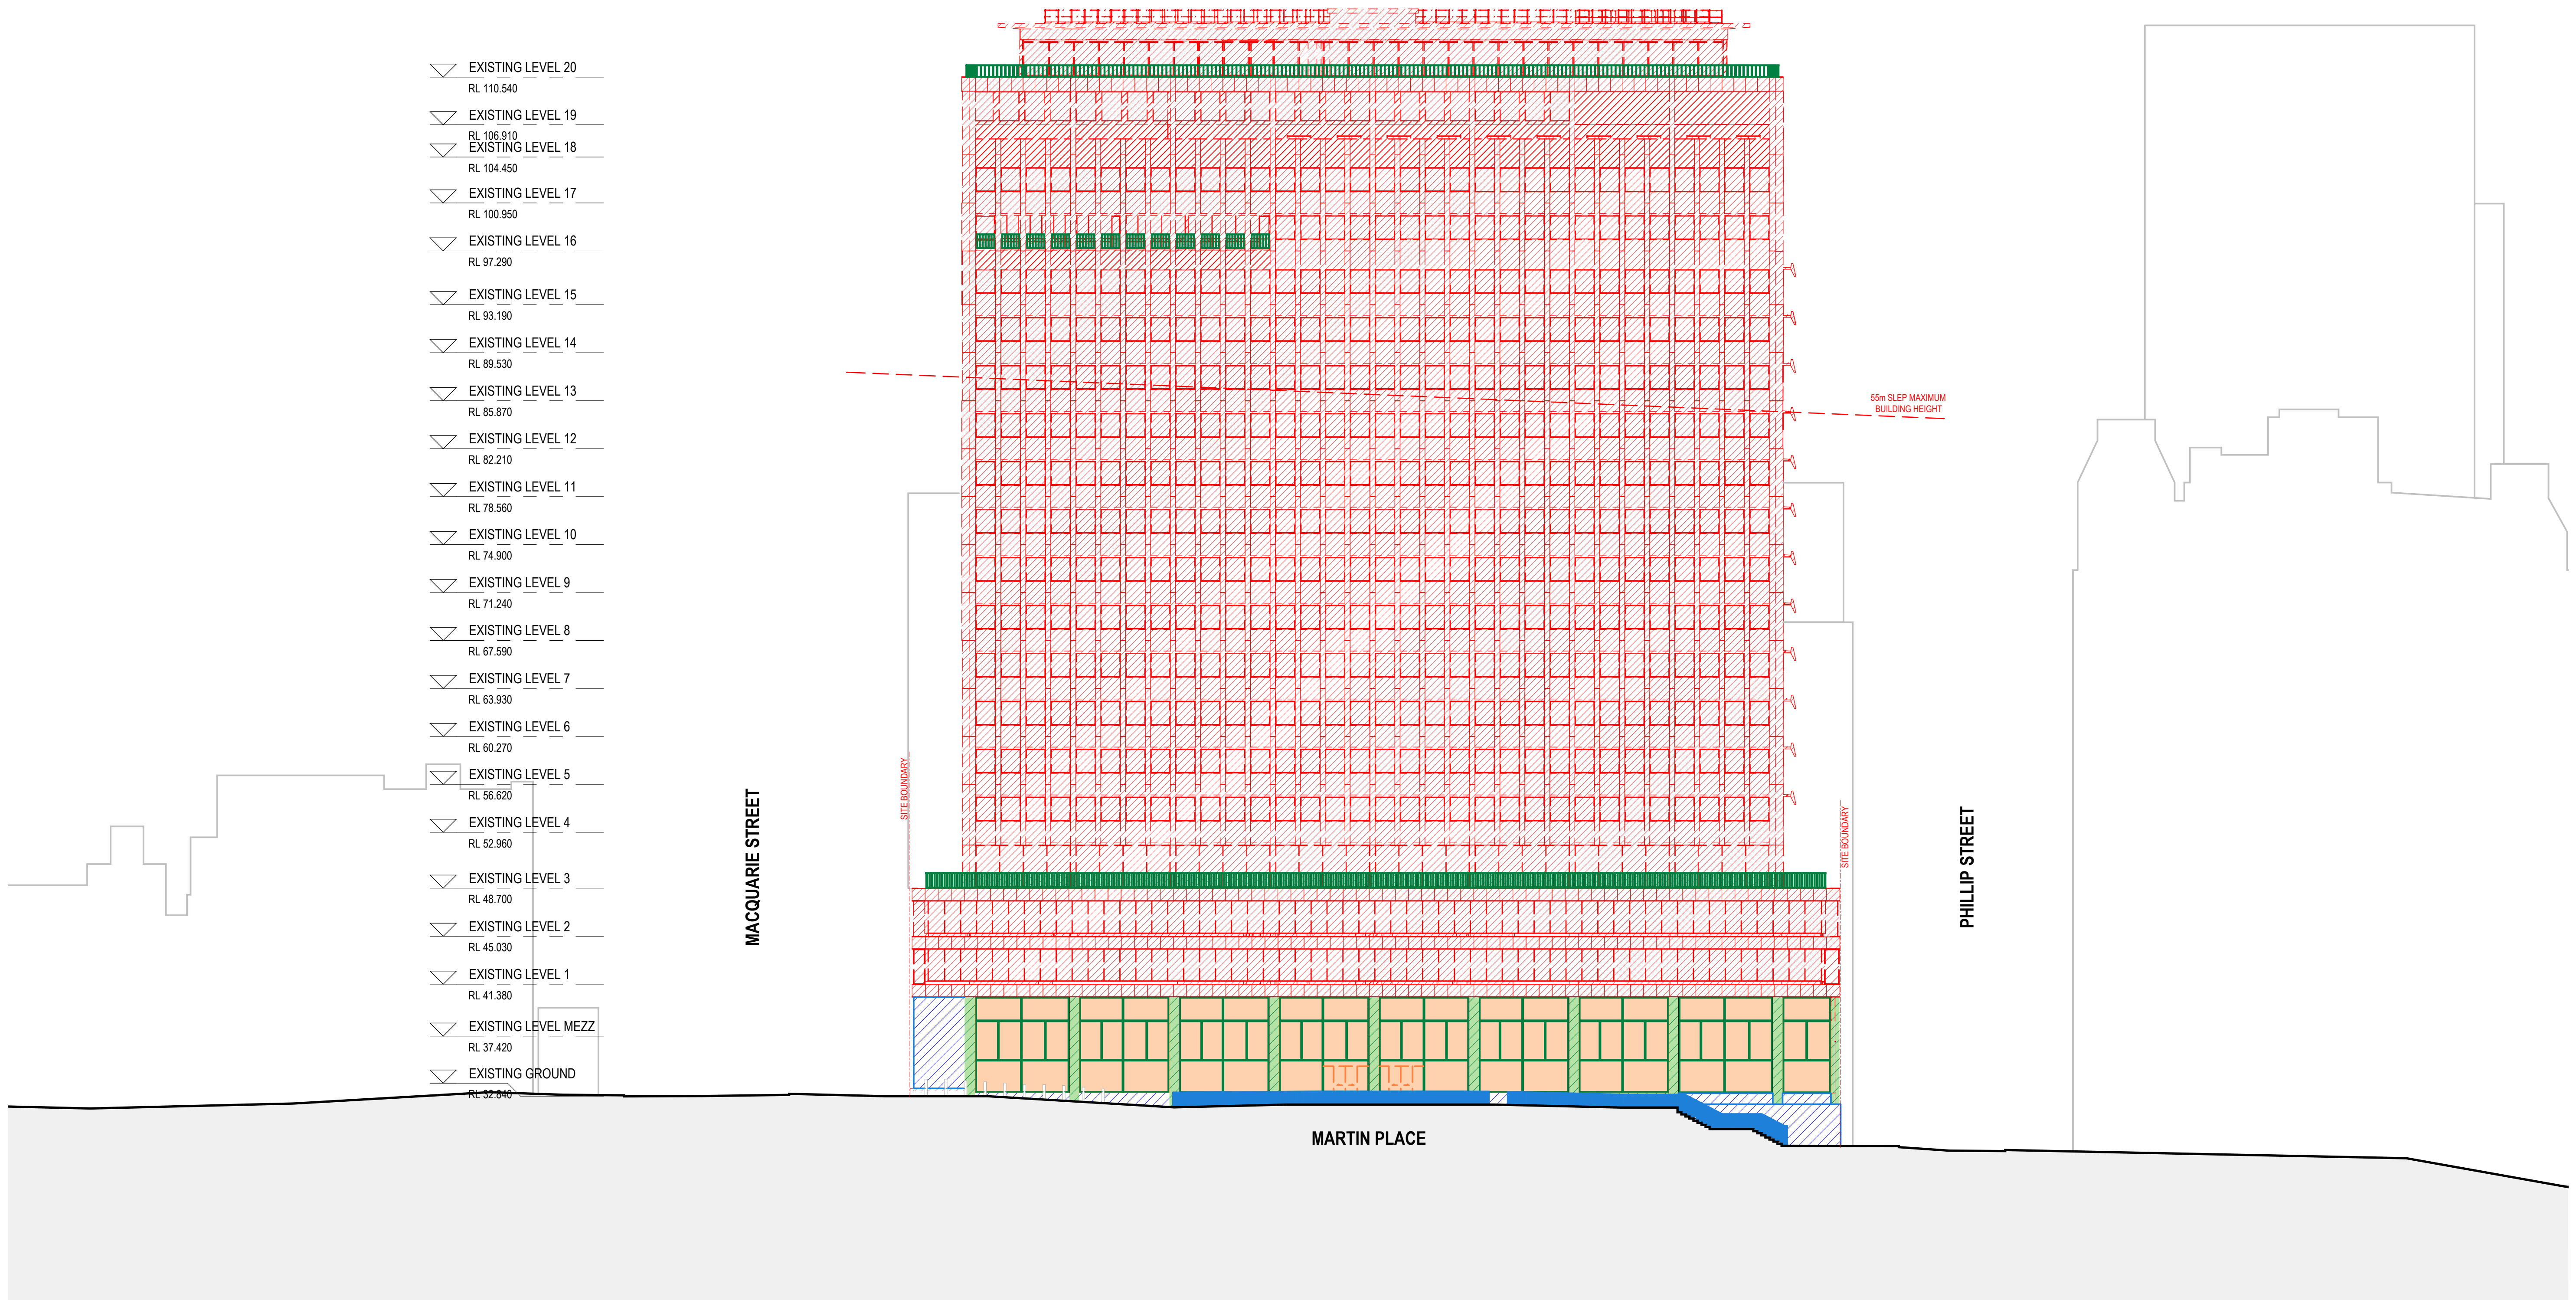

architectus

Architectus Australia Pty Ltd is the owner of the copyright subsisting in these drawings, plans, designs and specifications. They must not be used, reproduced or copied, in whole or in part, nor may the information, ideas and concepts therein contained (which are confidential to Architectus Australia Pty Ltd) be disclosed to any person without the prior written consent of that company.

Registrations and Nominated Architects
ACT: Ray Brown 2528
NSW: Ray Brown 6359, Mark van den Enden 7593,
 Robert Ousey 10214, Lawrence Toaldo 10255
NT: Architectus Australia Pty Ltd AR750
QLD: Lawrence Toaldo 3117
SA: Architectus Australia 3426
TAS: Architectus Australia F109
VIC: Architectus Australia 51176
WA: Architectus Australia 3209, Ray Brown 2929

[illegible]

REMEDIATION LEGEND:

- | | | | |
|---|-----------------------------------|---|--|
|  | SITE BOUNDARY |  | EXISTING ELEMENT TO BE DEMOLISHED AS APPROVED UNDER DA1 APPROVAL (DA-2025-407) |
|  | EXISTING ELEMENT TO REMAIN |  | HERITAGE ITEMS TO BE RETAINED - PROTECTED IN PLACE AS APPROVED UNDER DA1 APPROVAL (DA-2025-407) |
|  | EXISTING ELEMENT TO BE DEMOLISHED |  | HERITAGE ITEMS TO BE REMOVED/SALVAGED - STORED OFF SITE DURING THE WORKS AND REINSTATED/ REUSED AS PART OF THE NEW WORKS AS APPROVED UNDER DA1 APPROVAL (DA-2025-407) |

architectus™

Adelaide
Brisbane
Canberra
Gold Coast
Melbourne
Newcastle

approved	scale	1 : 250 @A
prepared	ZT project no	KM 230658.0

project

65 MP

drawing

REMEDICATION - ELEVATION - NORTH

drawing no.	revision
-------------	----------

RBA-DRW-DA2-1162 A

14/11/2025 12:26:02 PM

