


VICTORIA STREET CYCLEWAY AND STREET IMPROVEMENTS PROPOSED HAYDEN LANE CLOSURE

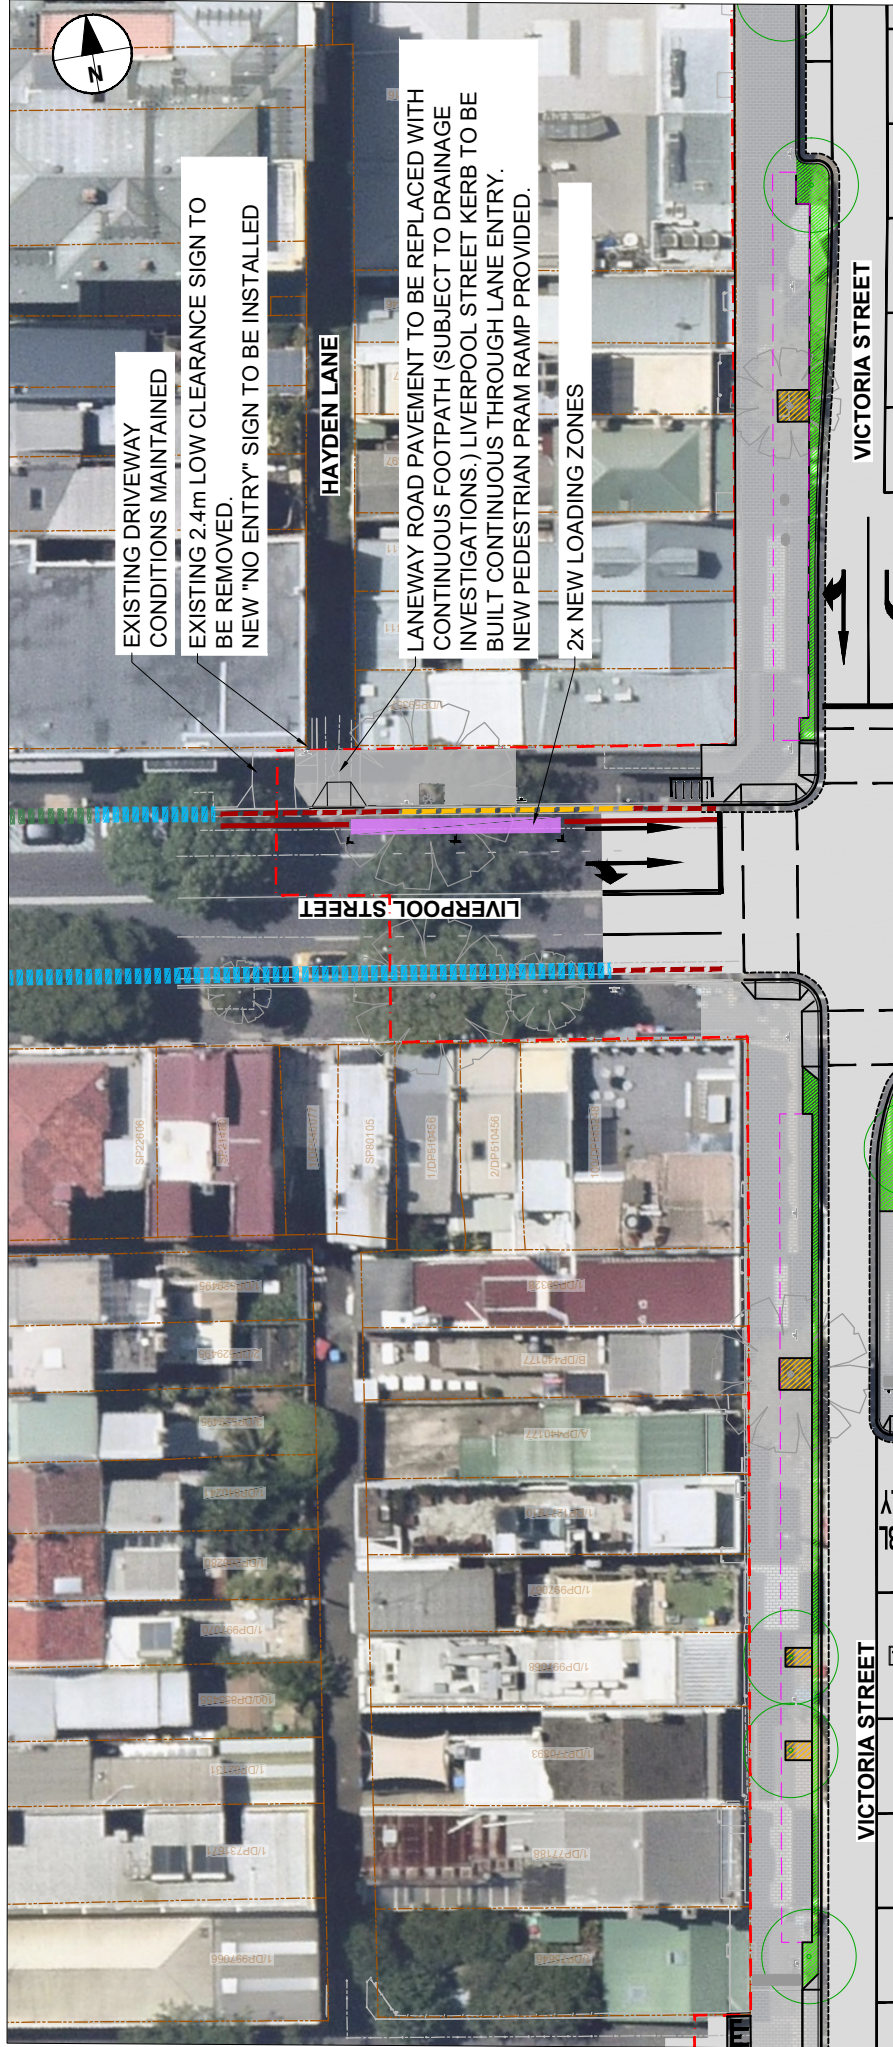

DRAWING NOT AT PRINTABLE SCALE



EXISTING PARKING

- EXISTING CAR SHARE
- EXISTING GENERAL PARKING
- EXISTING NO STOPPING ZONE
- EXISTING NO PARKING

PROPOSED PARKING

- NO STOPPING ZONE
- LOADING ZONE TICKET 15MIN LIMIT
- 8am-6pm MON-FRI
- 8am-12NOON SAT
- 4P TICKET ALL OTHER TIMES (1/4P FREE)