
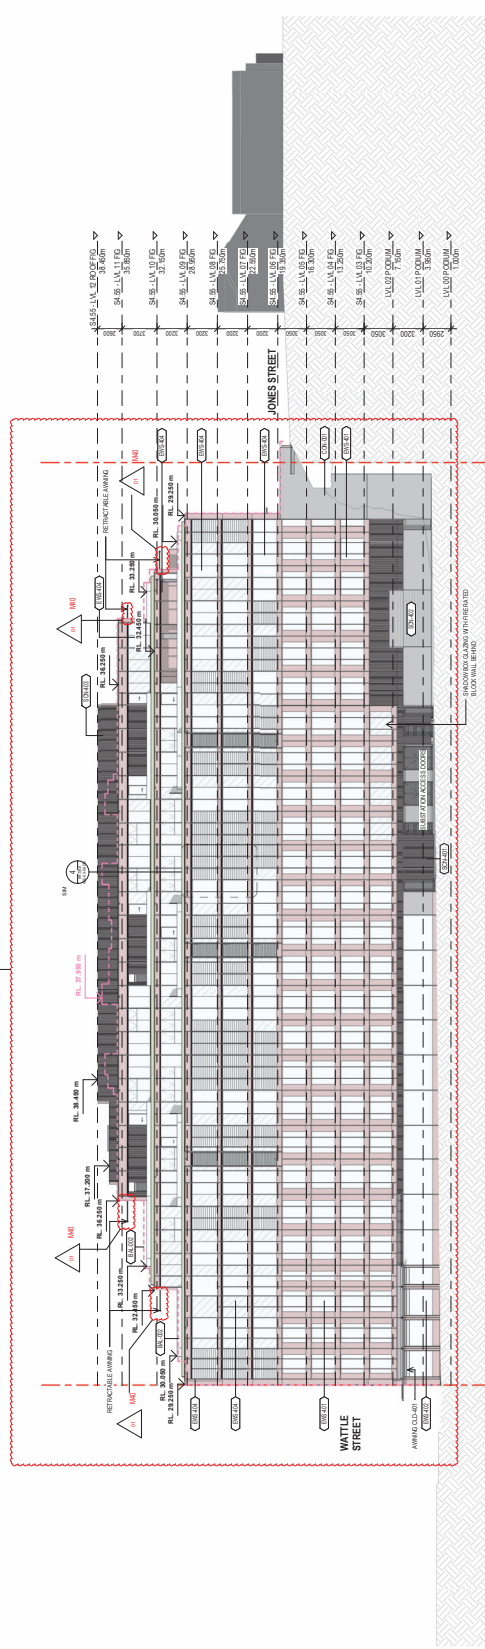
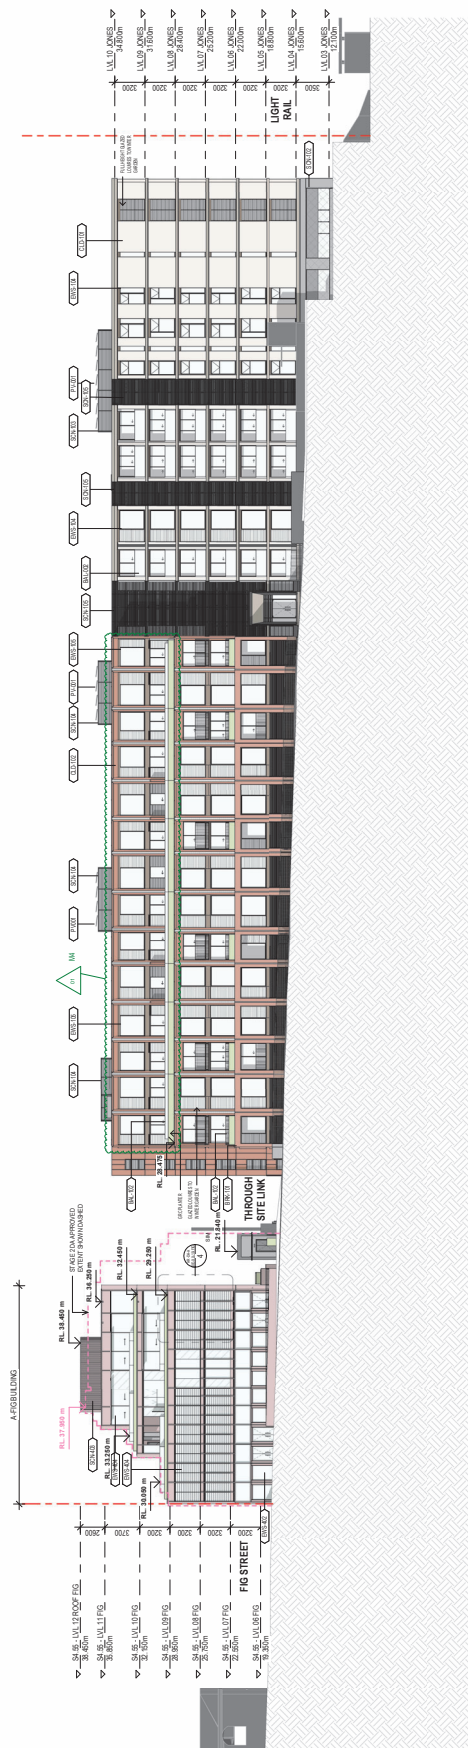


Attachment C2


Amended Drawings

[illegible]

[illegible]

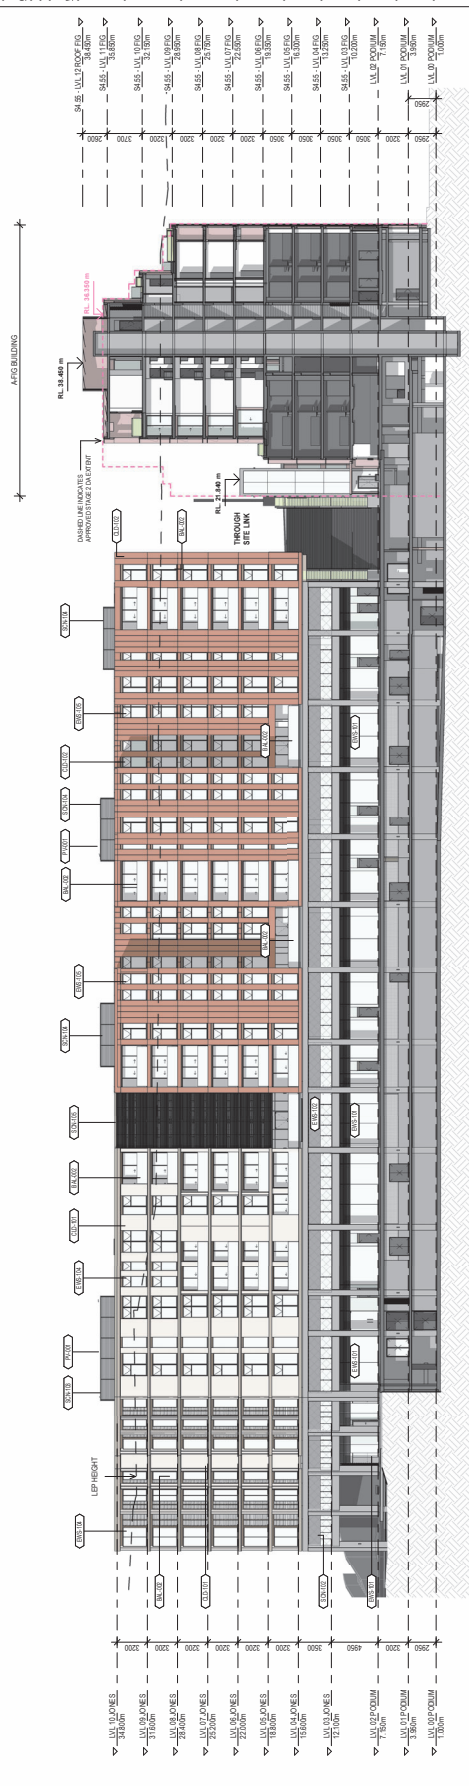


3 NORTH / SOUTH SECTION JONES BUILDING LOOKING EAST
SCALE 1:200

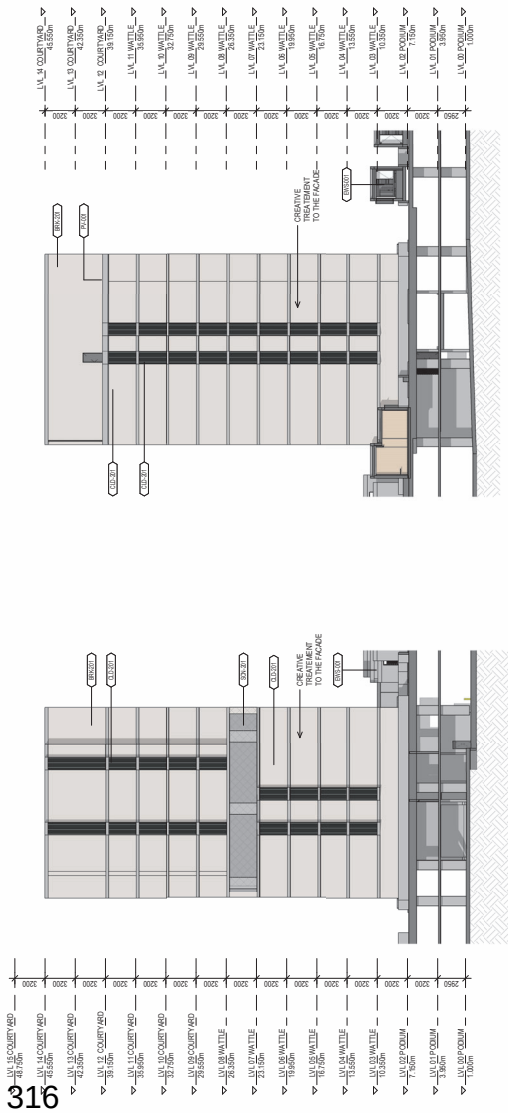


CODE	DESCRIPTION	LOCATION
CONCRETE		
CON-001	Off form concrete	A-Buildings
CON-002	Off form concrete with coloured render paint	B-Jones D-Walls
ALUMINIUM		
WALL SYSTEMS		



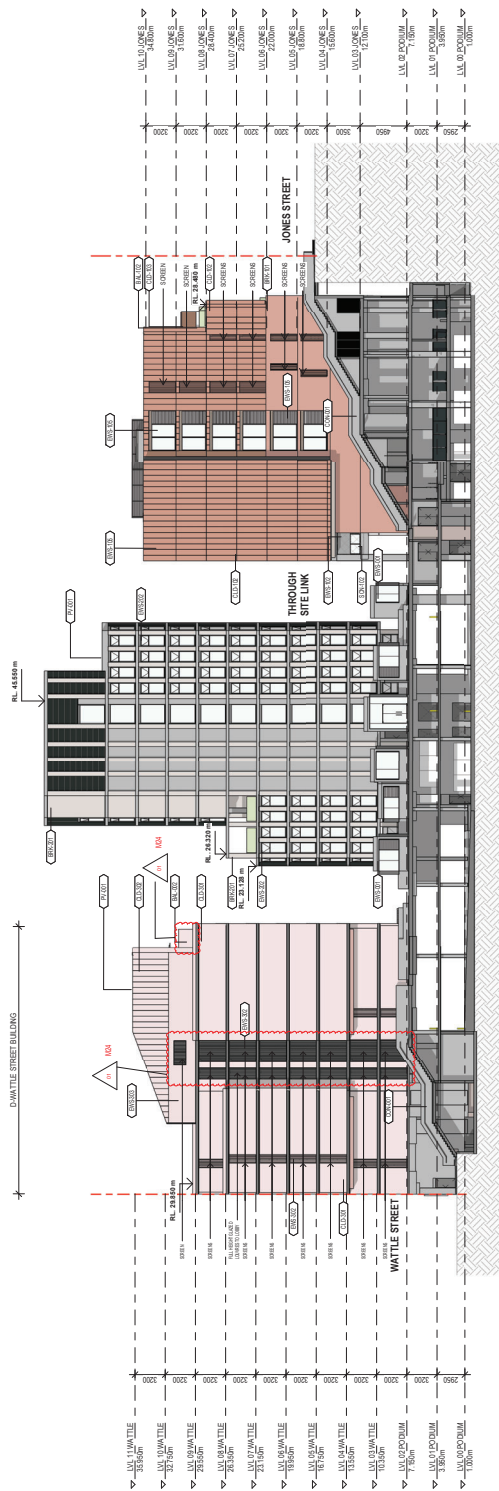

1 EAST WEST THROUGH SITE LINK LOOKING NORTH
SCALE 1:200

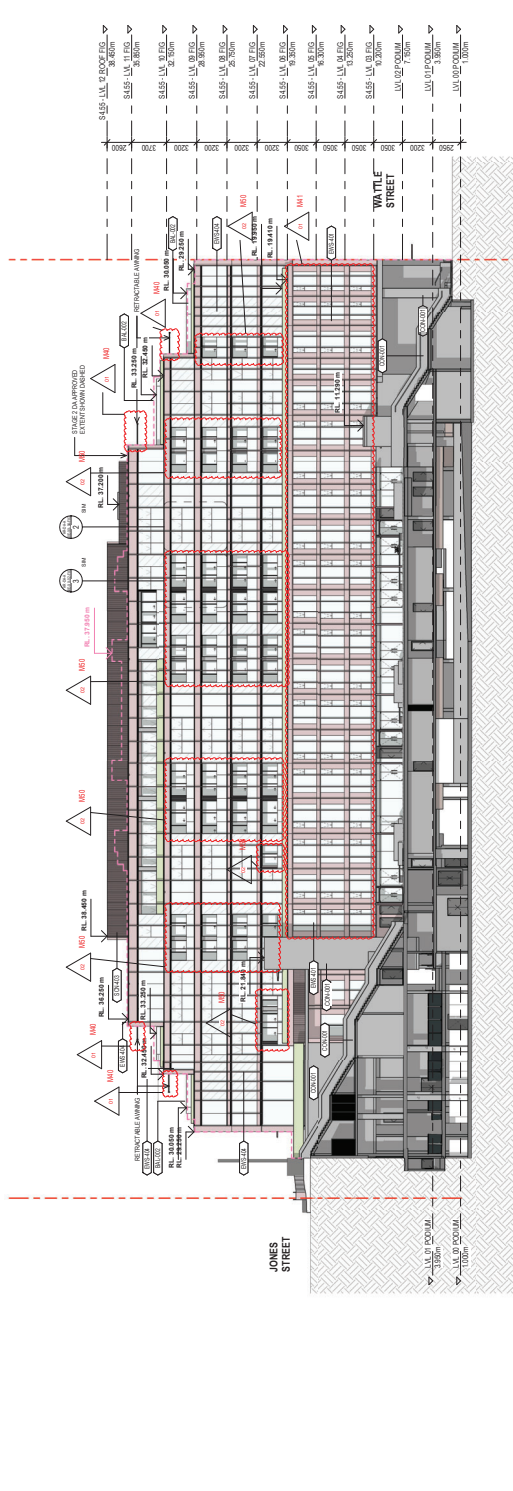

2 EAST WEST THROUGH SITE LINK LOOKING SOUTH

[illegible][illegible]








[illegible]

The figure contains several architectural drawings for the East West Through Site Link project:


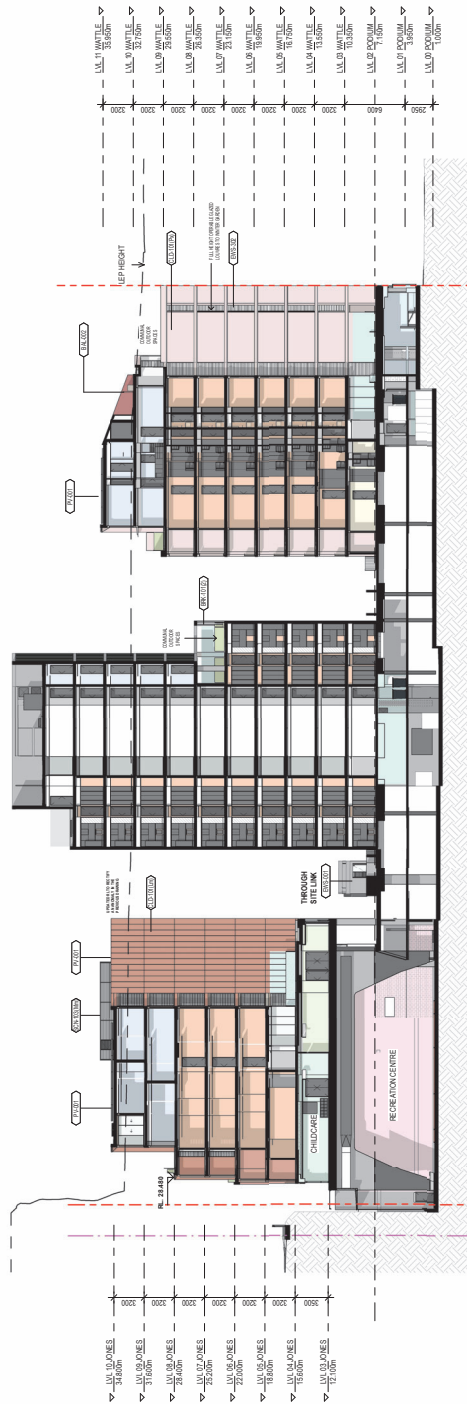[illegible]

2 EAST / WEST LOOKING SOUTH 4

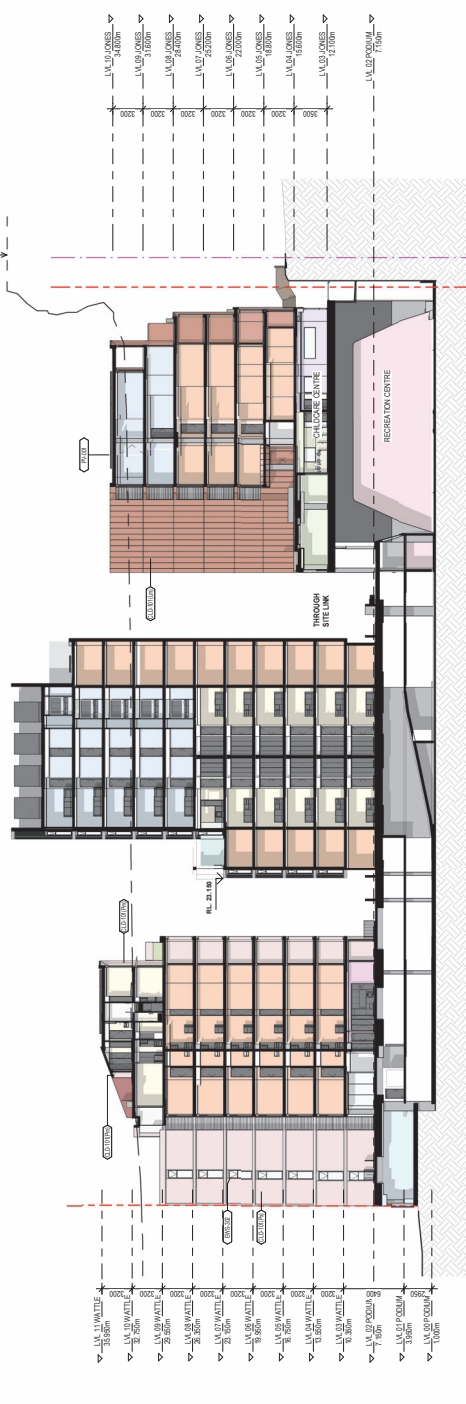

1 EAST / WEST THROUGH BUILDING GAP 01 LOOKING NORTH 3


Refer to Architectural T-Sheet for full descriptions of all systems, colours and materials



- LEGEND
- SITE BOUNDARY
 - TOTAL AREA 11,125M²
 - DENOTES BOUNDARY OF THE FUTURE ACQUISITION FROM THE EXISTING SITE. THE EXISTING SITE BOUNDARY IS DETERMINED BY A FINISHED TOTAL AREA 11,125M².
 - CLIFF FACE LINE OF PROPOSED EXCAVATION
 - EXPOSED CLIFF FACE
 - EXISTING CLIFF FACE EXCAVATION

NOTE: EXTENT OF CLIFF FACE SHOWN ON THIS PLAN IS ONLY AN INDICATION AND WILL NEED TO BE VERIFIED FULLY SURVEYED ON SITE.

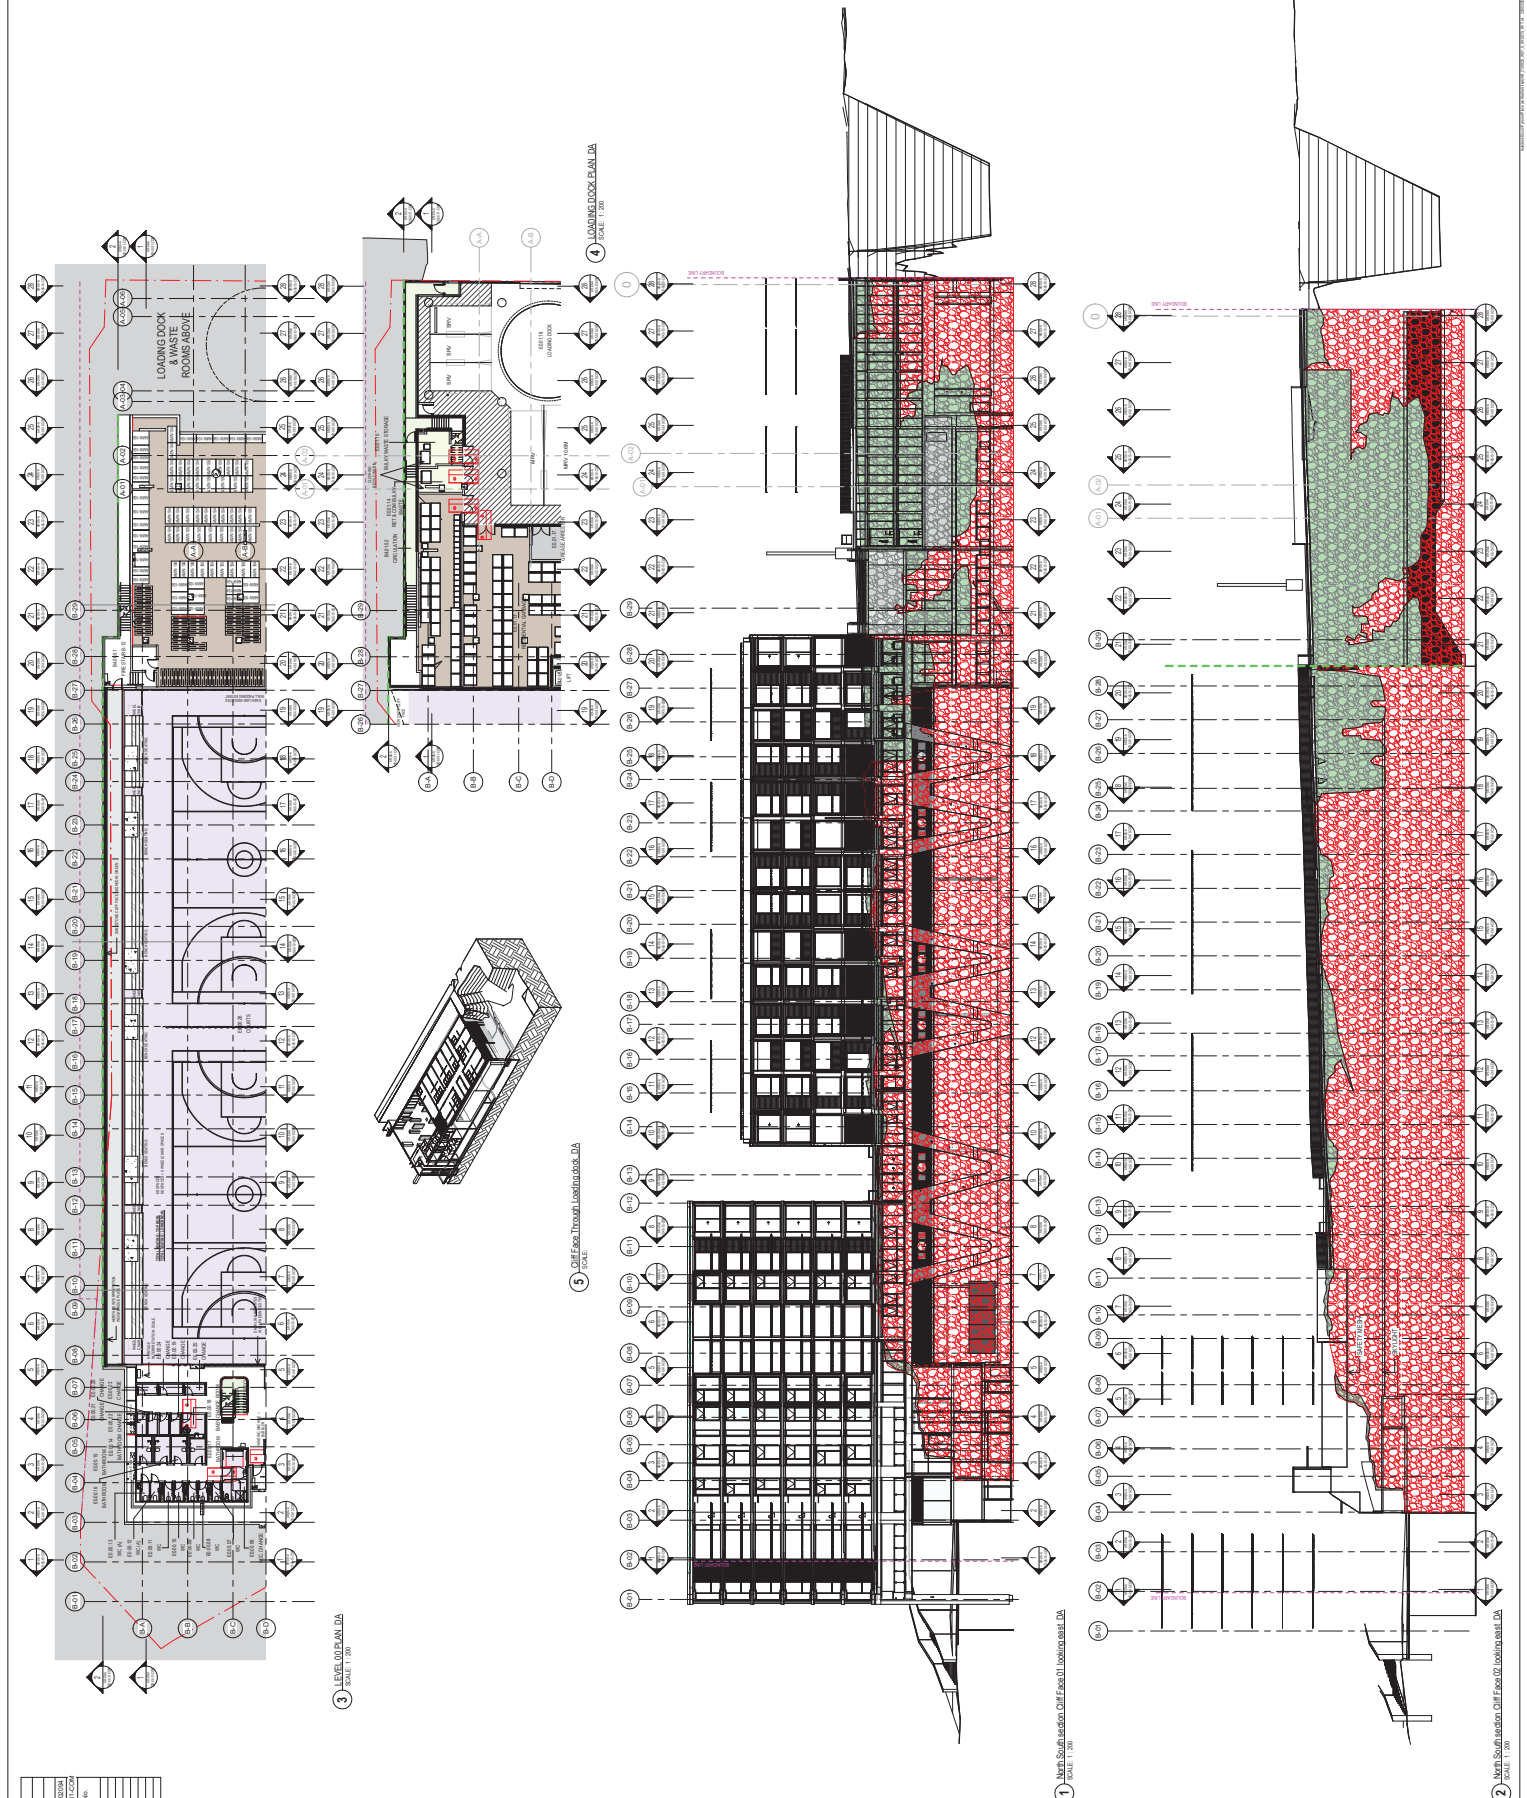






