

Attachment D1

Approved Plans – D/2023/97



NOTE 1 - DESIGN MEASURES TO MITIGATE GARABGE CHUTE NOISE:-
- GARABGE CHUTES ONLY CONNECTED TO THE STRUCTURE VIA VIBRATION ISOLATION PADS AND INCORPORATING EMBELTON NRD RESILIENT ELEMENTS AT EACH SUBSUPPORT
- OTHER THAN VIA RESILIENT MOUNTS, CLEARANCE OF NOT LESS THAN 100MM BETWEEN THE GARABGE CHUTE AND ADJOINING CONSTRUCTION
- OTHER THAN VIA RESILIENT MOUNTS, CLEARANCE OF NOT LESS THAN 100MM BETWEEN THE GARABGE CHUTE AND ADJOINING CONSTRUCTION
- STEEL GARABGE CHUTES TO BE EXTERNALLY WRAPPED AND SEALED USING PYROTEK 4525C LAGGING OR ACoustically EQUIVALENT PRODUCT / LLDRPE PLASTIC GARABGE CHUTES OR EQUIVALENT DO NOT REQUIRE ACoustIC LAGGING
- GARABGE CHUTES TO BE EXTERNALLY WRAPPED AND SEALED USING PYROTEK 4525C LAGGING OR ACoustically EQUIVALENT PRODUCT / LLDRPE PLASTIC GARABGE CHUTES OR EQUIVALENT DO NOT REQUIRE ACoustIC LAGGING
- OCCUPANCY IS TO MEET OR EXCEED THE PERFORMANCE REQUIREMENTS OF THE NATIONAL CONSTRUCTION CODE AND BE OF DISCONTINUOUS CONSTRUCTION

NOTE 2 - SOLAR PV PROVISIONS PER SECTION 6 ON SITE RENEWABLE ENERGY.
TOTAL NUMBER OF PV PANELS: 343
JONES STREET BUILDING: 12
COURTYARD BUILDING: 12
HS STREET BUILDING: 188
GRAND TOTAL: 677
CAPACITY: 677 PANELS x 600 W = 406.2 kW

REVISION TAG LEGEND

- G1 Acoustic Measure to garage room adjoining Jones Core 1 added
G2 Solar PV provision added
G3 BASIS COMMITMENTS added
G4 Site area clarified
G5 Water tank capacity added
G6 Parking entry kerb added
G7 Access from Jones level 1 discharge waste room to residential garage loading dock room added
G8 Access from Jones level 1 discharge waste room to residential garage loading dock room added
G9 Window missing added
G10 Window missing added
G11 Window missing added
G12 Communal Open space calculation clarified
G13 Communal Open space calculation amended
G16 Stage 1 DA outline added

CITY OF SYDNEY
CITY PLANNING DIVISION
APPROVAL
D202397
28 March 2024
These plans must be read in conjunction with the decision notice

SHEET LIST - STAGE 2 DA SUBMISSION			
SHEET NUMBER	SHEET NAME	REVISION	REVISION DATE
01A - INTRODUCTION			
AR.DA.10A.XX.01	COVER SHEET	07	21/02/24
AR.DA.10A.XX.05	BASIS COMMITMENTS	03	21/02/24
10A - SITE PLANS			
AR.DA.10A.XX.02	SITE PLAN	09	21/02/24
10A - VISUALISATIONS			
AR.DA.10A.XX.04	VISUALISATIONS	02	09/11/23
AR.DA.10A.XX.06	VISUALISATIONS	01	01/02/23
AR.DA.10A.XX.07	VISUALISATIONS	02	09/11/23
10B - GENERAL ARRANGEMENT			
AR.DA.10B.XX.00	GENERAL ARRANGEMENT PLAN - LEVEL 00	19	21/02/24
AR.DA.10B.XX.01	GENERAL ARRANGEMENT PLAN - LEVEL 01	18	21/02/24
AR.DA.10B.XX.02	GENERAL ARRANGEMENT PLAN - LEVEL 02	18	21/02/24
AR.DA.10B.XX.03	GENERAL ARRANGEMENT PLAN - LEVEL 03	18	21/02/24
AR.DA.10B.XX.04	GENERAL ARRANGEMENT PLAN - LEVEL 04	18	21/02/24
AR.DA.10B.XX.05	GENERAL ARRANGEMENT PLAN - LEVEL 05	18	21/02/24
AR.DA.10B.XX.06	GENERAL ARRANGEMENT PLAN - LEVEL 06	18	21/02/24
AR.DA.10B.XX.07	GENERAL ARRANGEMENT PLAN - LEVEL 07	18	21/02/24
AR.DA.10B.XX.08	GENERAL ARRANGEMENT PLAN - LEVEL 08	18	21/02/24
AR.DA.10B.XX.09	GENERAL ARRANGEMENT PLAN - LEVEL 09	18	21/02/24
AR.DA.10B.XX.10	GENERAL ARRANGEMENT PLAN - LEVEL 10	18	21/02/24
AR.DA.10B.XX.11	GENERAL ARRANGEMENT PLAN - LEVEL 11	18	21/02/24
AR.DA.10B.XX.12	GENERAL ARRANGEMENT PLAN - LEVEL 12	18	21/02/24
AR.DA.10B.XX.13	GENERAL ARRANGEMENT PLAN - LEVEL 13	18	21/02/24
AR.DA.10B.XX.14	GENERAL ARRANGEMENT PLAN - LEVEL 14	14	21/02/24
10C - ELEVATIONS			
AR.DA.10C.XX.00	ELEVATIONS	07	21/02/24
AR.DA.10C.XX.01	ELEVATIONS	05	09/11/23
AR.DA.10C.XX.02	ELEVATIONS	06	21/02/24
AR.DA.10C.XX.03	ELEVATIONS	06	21/02/24
AR.DA.10C.XX.04	ELEVATIONS	05	09/11/23
10D - SECTIONS			
AR.DA.10D.XX.00	SECTIONS	08	21/02/24
AR.DA.10D.XX.01	SECTIONS	06	21/02/24
AR.DA.10D.XX.02	SECTIONS	06	21/02/24
AR.DA.10D.XX.03	SECTIONS	07	21/02/24
AR.DA.10D.XX.10	SECTIONS - CLIFF FACE - SHEET 1	02	09/11/23
AR.DA.10D.XX.11	SECTIONS - CLIFF FACE - SHEET 2	01	09/11/23
10E - COMPLIANCE			
AR.DA.10E.XX.00	COMPLIANCE - BUILDING SEPARATION AND SETBACKS	04	09/11/23
AR.DA.10E.XX.01	COMPLIANCE - SOLAR ACCESS	06	21/02/24
AR.DA.10E.XX.02	COMPLIANCE - CROSS VENTILATION	08	21/02/24
AR.DA.10E.XX.03	COMPLIANCE - SOLAR ACCESS	05	09/11/23
AR.DA.10E.XX.04	COMPLIANCE - DEEP SOIL	05	09/11/23
AR.DA.10E.XX.05	COMPLIANCE - COMARNA ARSAS SOLAR	05	21/02/24
AR.DA.10E.XX.06	COMPLIANCE - SOLAR PLAN - 21 JUNE	04	09/11/23
AR.DA.10E.XX.07	COMPLIANCE - 30 AND HEIGHT PLAN - WEST	04	09/11/23
AR.DA.10E.XX.08	COMPLIANCE - 30 AND HEIGHT PLAN - EAST	04	09/11/23
AR.DA.10E.XX.09	COMPLIANCE - 30 AND HEIGHT PLAN - NORTH	04	09/11/23
AR.DA.10E.XX.10	COMPLIANCE - 30 AND HEIGHT PLAN - SOUTH	04	09/11/23
AR.DA.10E.XX.11	COMPLIANCE - STORAGE	04	09/11/23
AR.DA.10E.XX.12	COMPLIANCE - 30 AND HEIGHT PLAN - EAST	03	09/11/23
AR.DA.10E.XX.13	COMPLIANCE - SOLAR PLAN - 21 JUNE (ATELITE VIEW)	01	09/11/23
AR.DA.10E.XX.14	COMPLIANCE - SOLAR PLAN - 21 JUNE (ATELITE VIEW)	01	09/11/23
10F - AREA PLANS			
AR.DA.10F.XX.01	AREA PLANS - GFA	09	09/11/23
21B - DEMOLITION			
AR.DA.21B.XX.00	DEMOLITION PLAN	04	01/02/23


BASIX Commitments Summary

Water Commitments

Table 4. Jones St Building Energy Commitments.



Private Buildings	
Appliances	- Gas cooktops and electric ovens 4-star (energy rating) dishwashers 4-star (energy rating) clothes washers 4-star (energy rating) clothes dryers
Lighting	Fluorescent or LED lights with dedicated fittings
Heating & Cooling	- Heating - 1-phase air-conditioning EER 3.5 - 4.0 - Cooling - 1-phase air-conditioning EER 3.5 - 4.0
Ventilation	- Kitchen Exhaust: individual fan, ducted to terrace or roof, interconnected to light - Bathroom & Laundry Exhaust: individual fan, ducted to terrace or roof, interconnected to light
Alternative Energy Supply	120 W Solar PV system
Central Hot Water	- Electric heat pump - air sourced with: - R10 insulation to external pipes - R60 insulation to internal pipes
	- Hallway/Lobby type LED lighting with time clock and motion sensors - Part of service room, LED lighting with manual on / manual off - Ground floor lobby type LED lighting with time clock and motion sensors

100


		8-star (energy rating) clothes dryers
CITY OF SYDNEY PLANNING DIVISION APPROVAL D/2023/i97 28 March 2024 Plans must be read in conjunction with the decision notice.		


Component	Commitment
Lifts	• Quantity: 4. Gateless traction with VVVF motor • Gyrpark: ventilation (supply & exhaust). Controlled with carbon dioxide monitor and VSD fan • Salsbury: no fan. Thermoelectrically controlled • Goshare: no ventilation exhaust only • Plant or service rooms: ventilation supply only. Thermoelectrically controlled • Ground floor lobby type: no mechanical ventilation • Halfway/lobby type: no mechanical ventilation
Ventilation	• Gyrpark: LED lighting with motion sensors • Lifts: LED lighting, connected to the lift call button • Switch room: LED lighting with manual on / manual off • Garage room: LED lighting with motion sensors • Plant or service rooms: LED lighting with manual on / manual off • Ground floor lobby type: LED lighting with time clock and motion sensors • Halfway/lobby type: LED lighting with time clock and motion sensors
Common Areas of residential units	• Electric heat pump – air sourced with: - o R10 insulation to external pipes - o R6.0 insulation to internal pipes • 50 kW Solar PV system
Central Hot Water	
Alternative Energy Supply	
Ventilation	• Kitchen Exhaust: Individual fan, ducted to façade or roof, manual • Bathroom & Laundry Exhaust: individual fan, ducted to façade or roof, interlocked to light
Heating & Cooling to living and bedroom areas	• Heating: 1-phase air-conditioning EER3.5 – 4.0 • Cooling: 1-phase air-conditioning EER3.5 – 4.0
Lighting	• Fluorescent or LED lights with dedicated fixtures
Appliances	• Gas cooktops and electric ovens • 4-star (energy rating) refrigerators • 4-star (energy rating) dishwashers • 4-star (energy rating) clothes washers • 8-star (energy rating) clothes dryers


Building Fabric Commitments

Table 7. Building Fabric Requirements.

Element	Insulation/glazing
External walls	Concrete and Metal cladding
Internal walls	Plasterboard and HEBEL
Floor	Concrete with R2.0 insulation
Ceiling	Concrete with R4.0 insulation
Roof	Concrete with no additional insulation
Glazing	- Specified glazing (see the U-value of 3.0 and SHGC of 0.65) and WINDOW REPORT DRAWINGS - All other glazing to achieve 0.53 (+/-10%)
Ceiling Penetrations	Sealed LED downlights

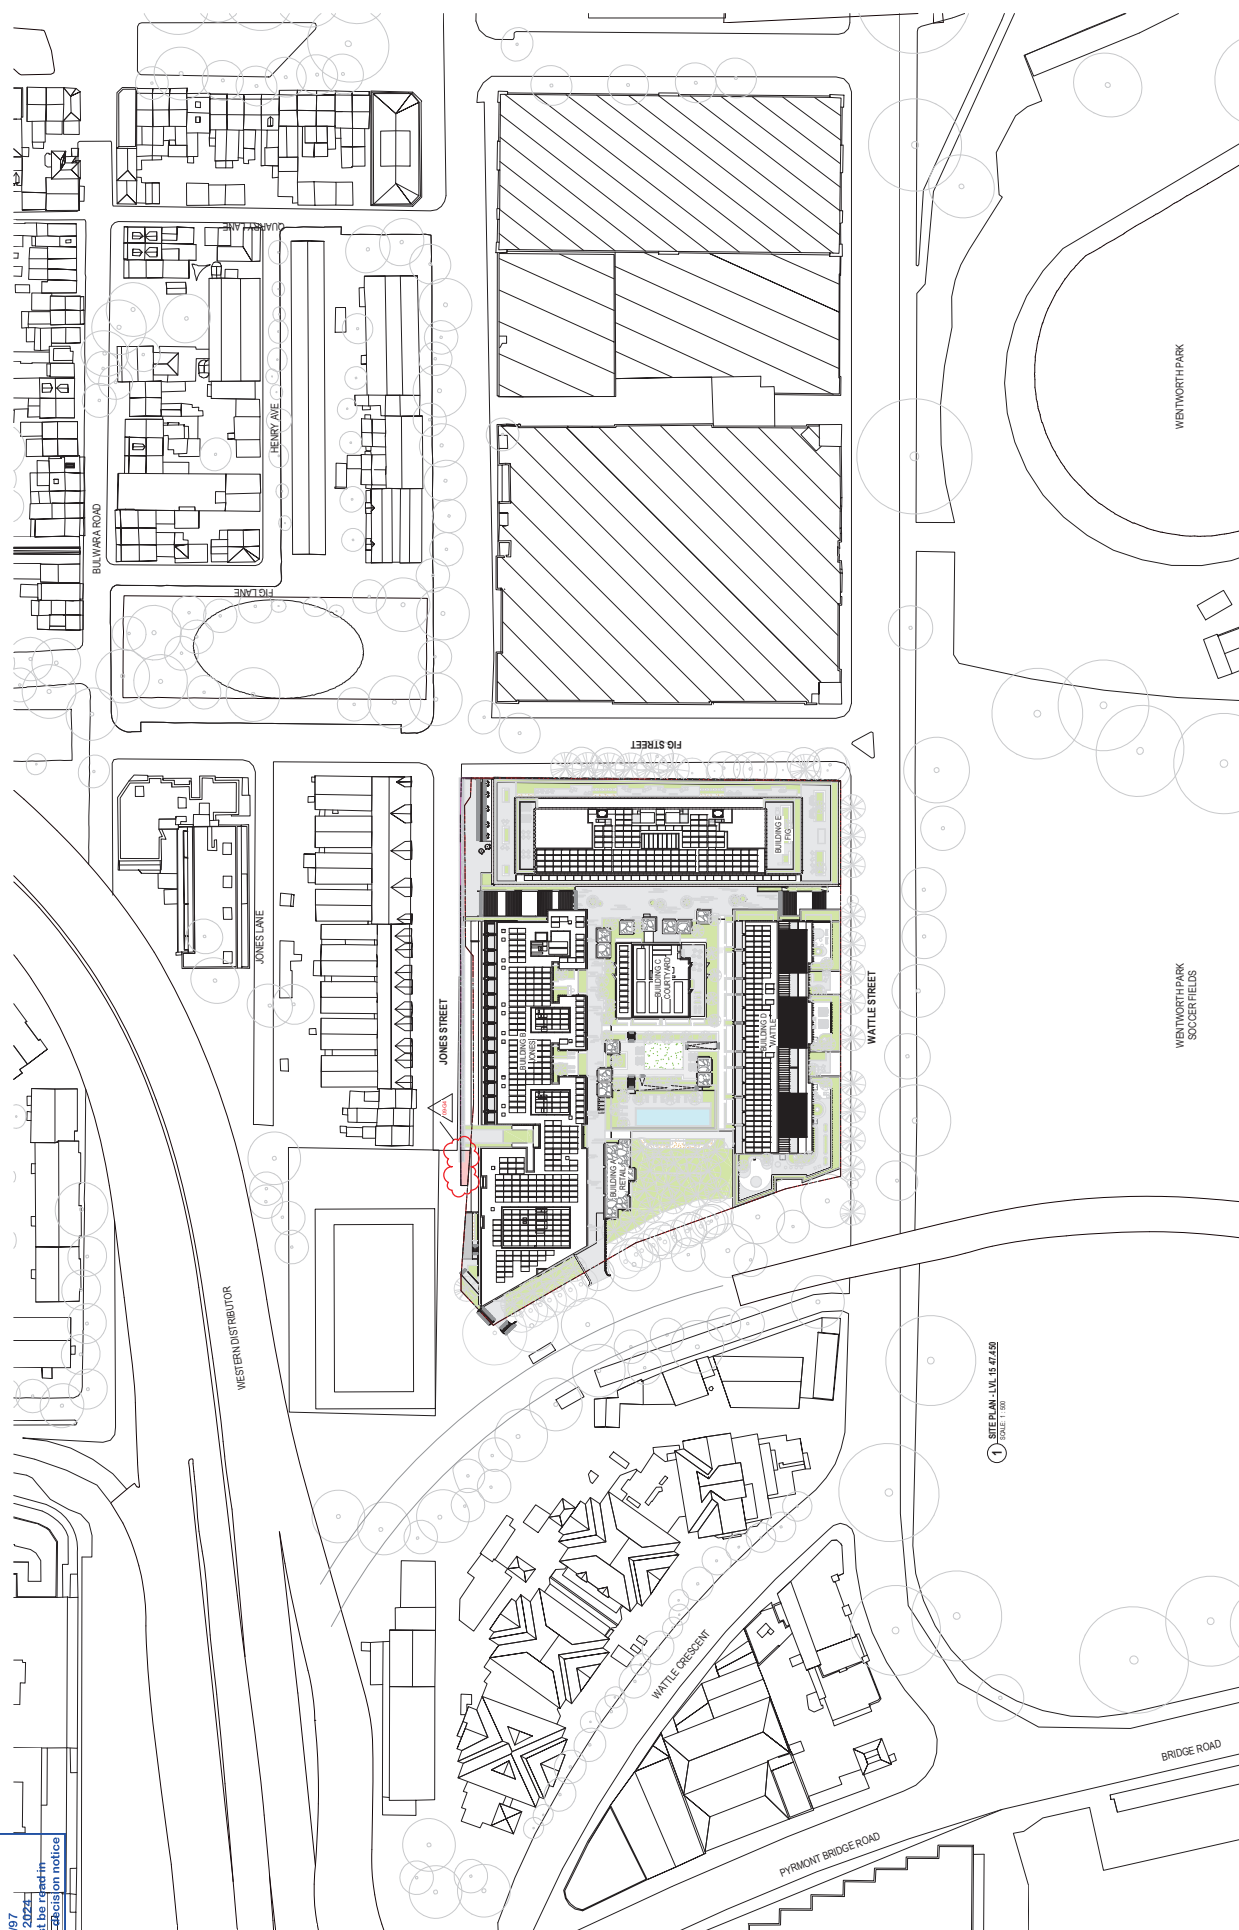

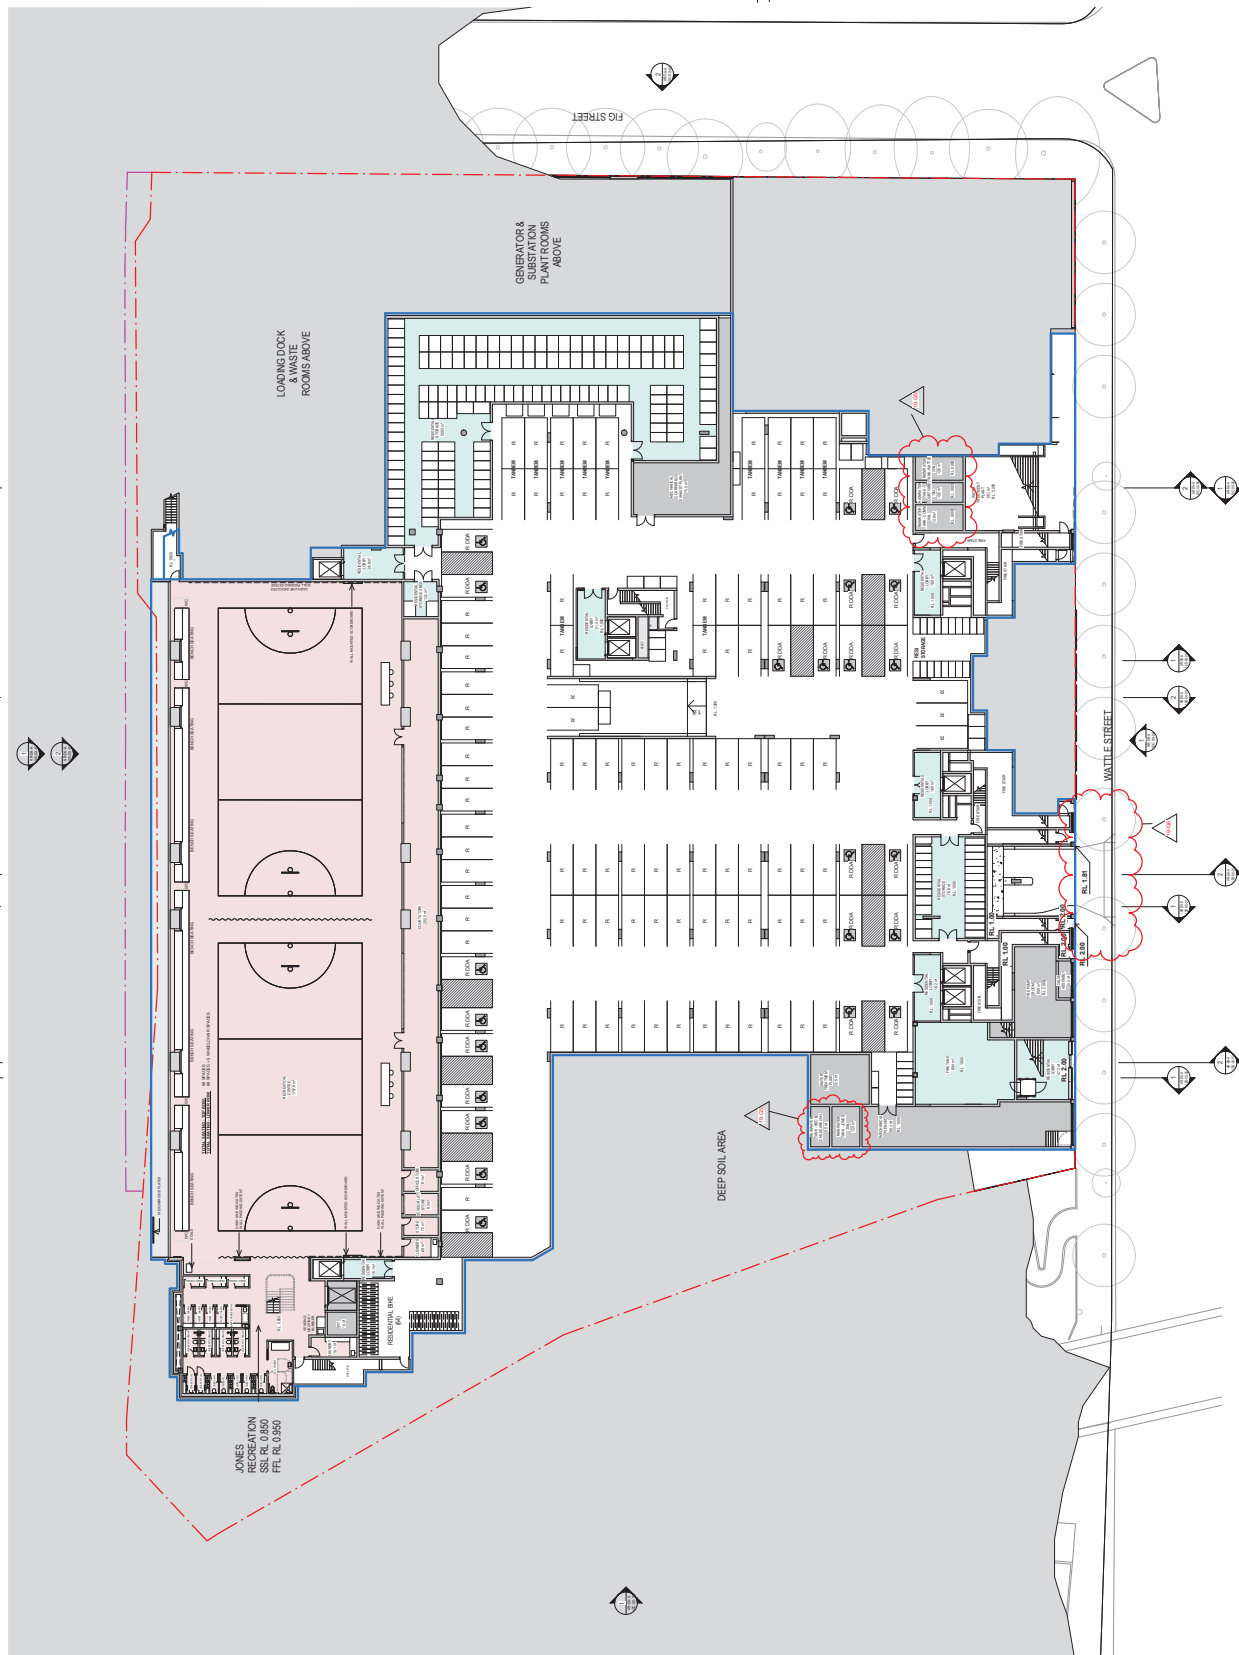

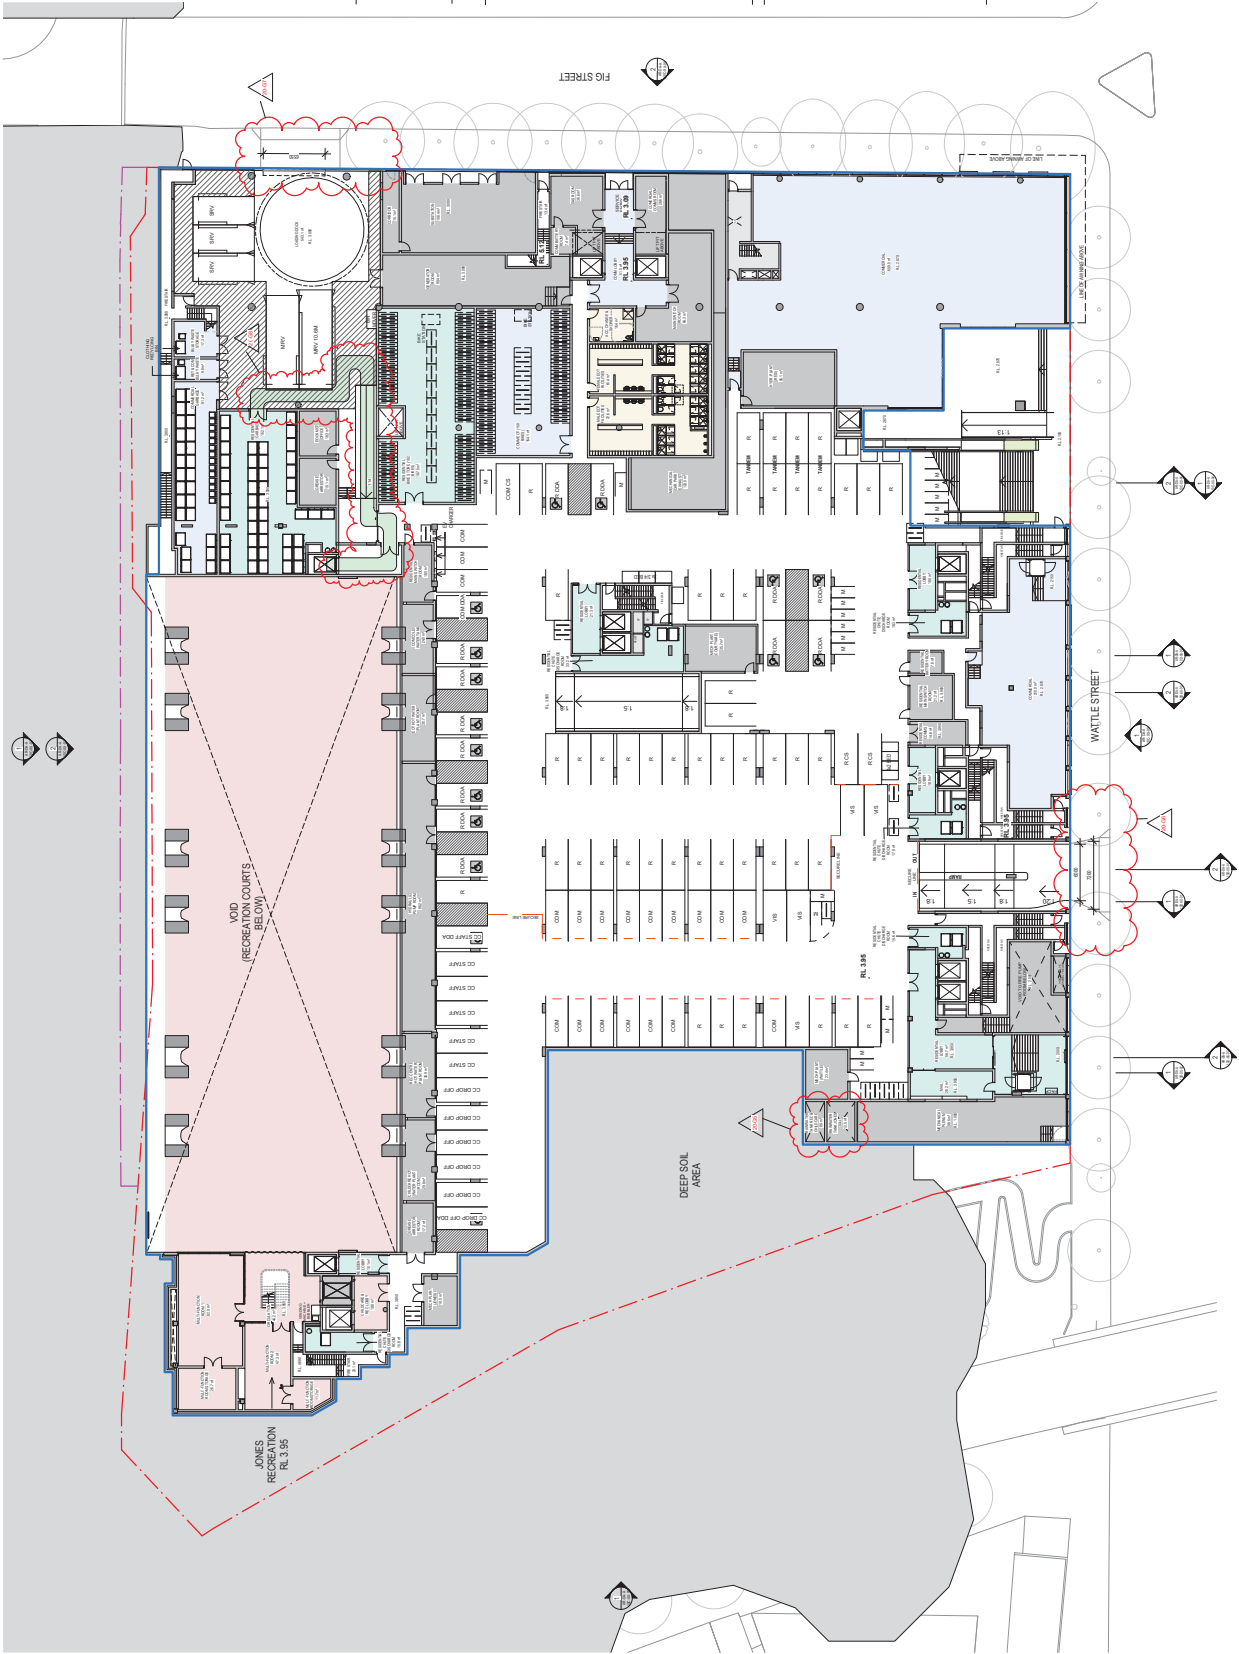

LEGEND




**GENERAL ARRANGEMENT
PLAN - LEVEL 01**


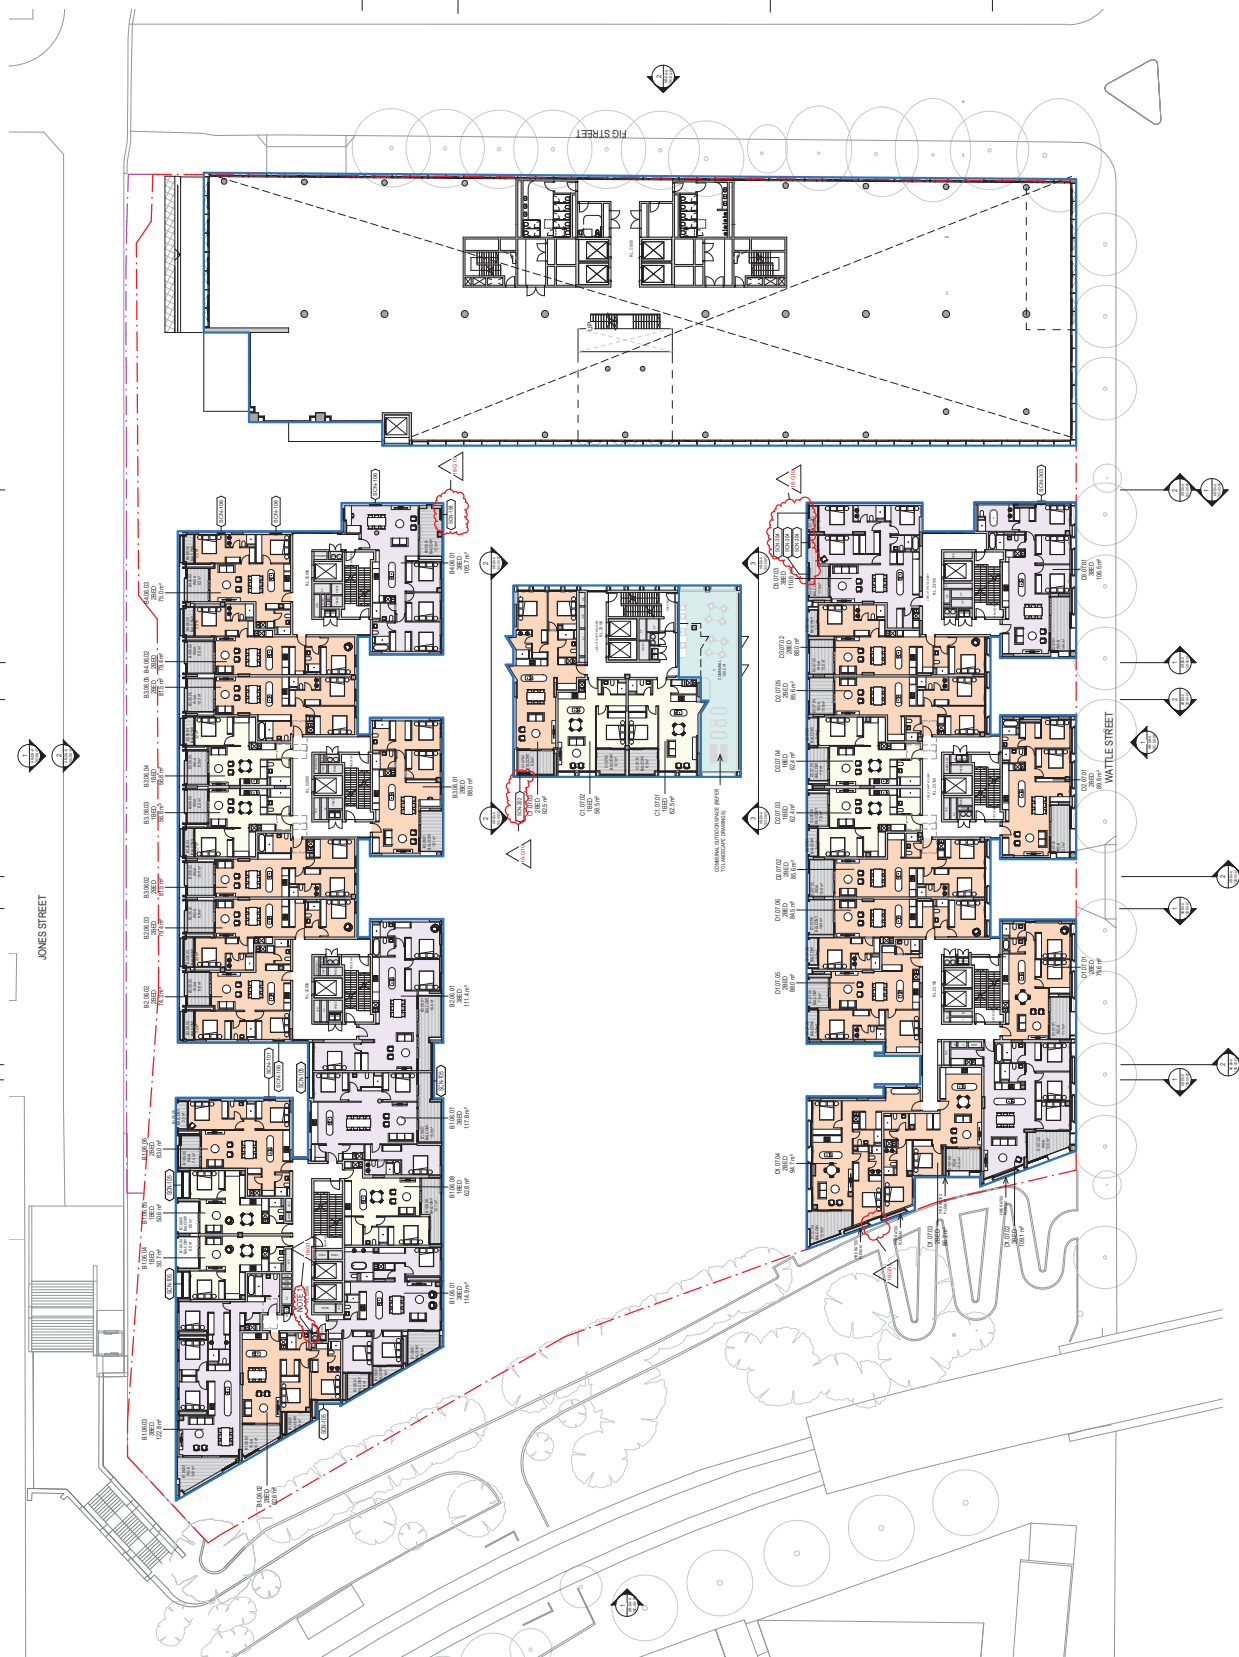







LEGEND


SYMBOL	DESCRIPTION
[Red dashed line]	LOT BOUNDARY
[Red dashed line]	TOP AREA 1:200M
[Red dashed line]	DEVELOPMENT BOUNDARY OF THE FUTURE ACQUISITION FROM


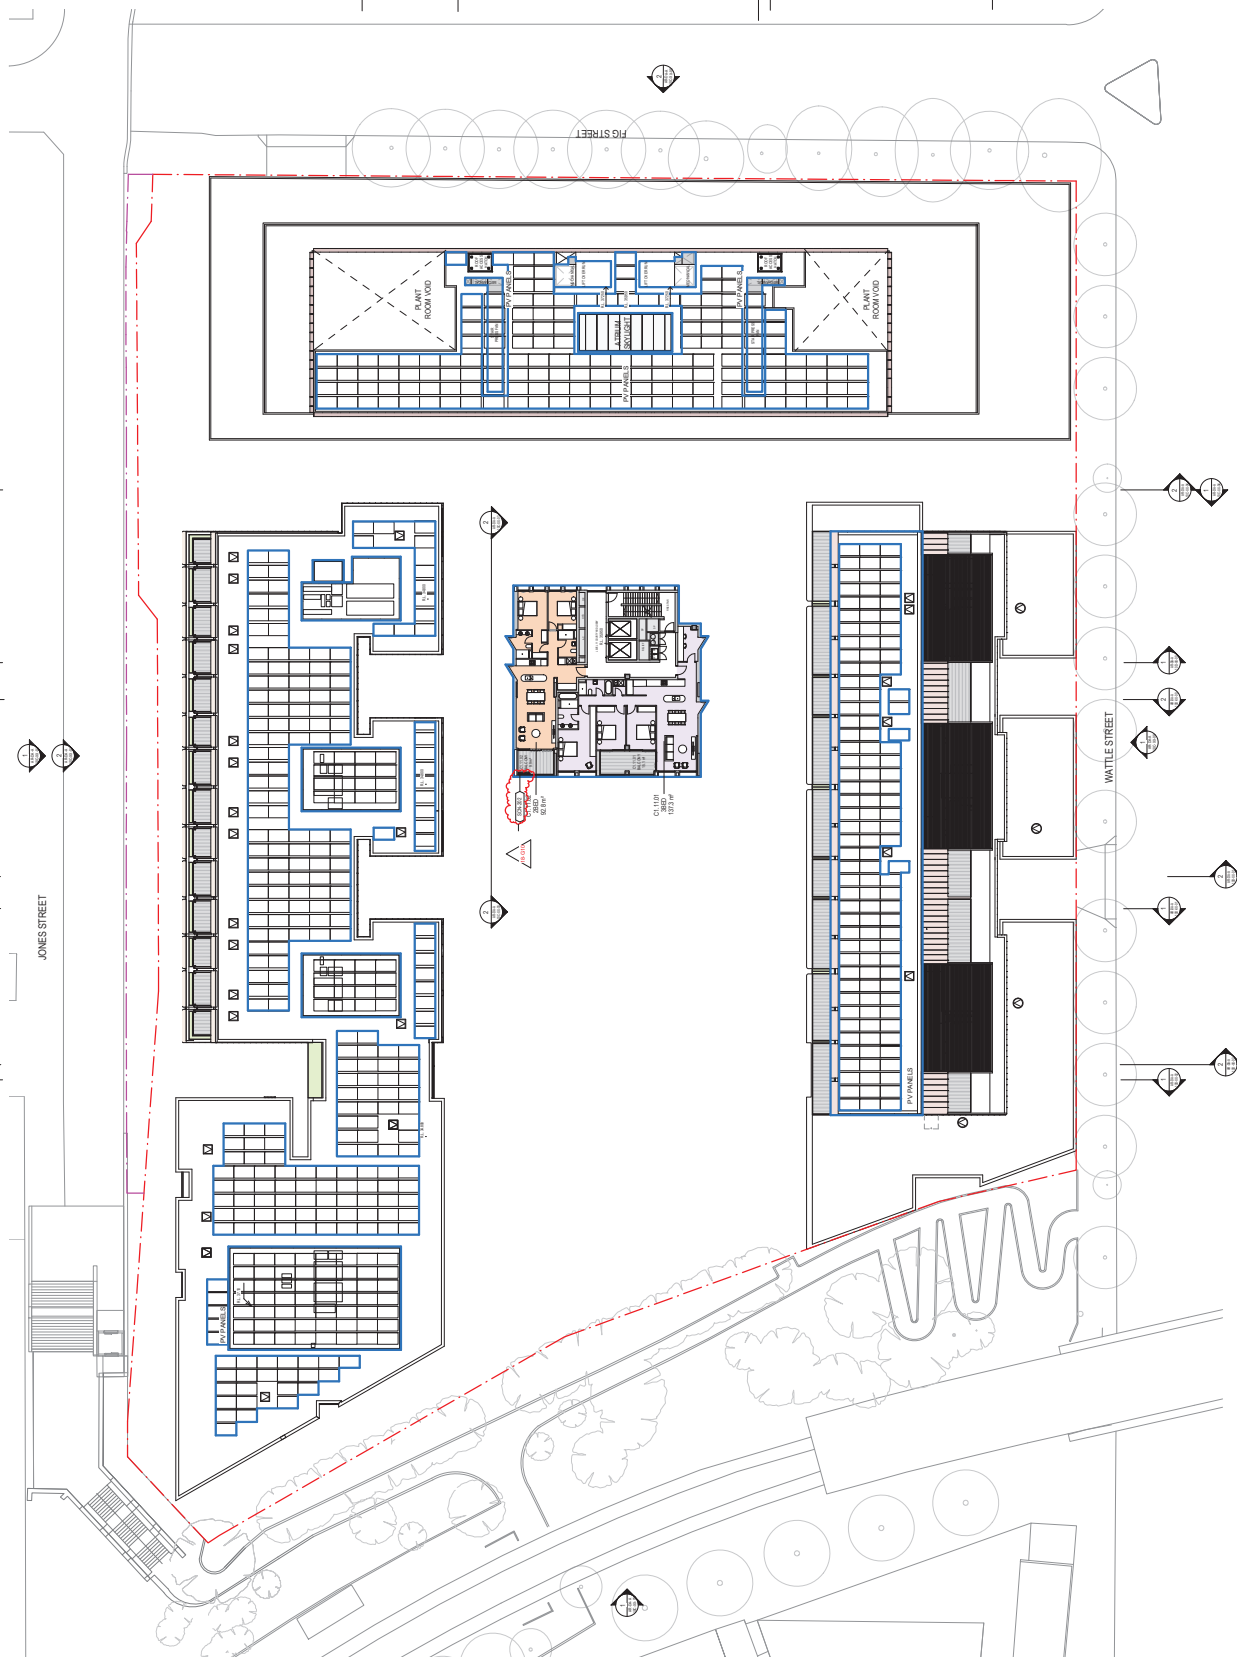

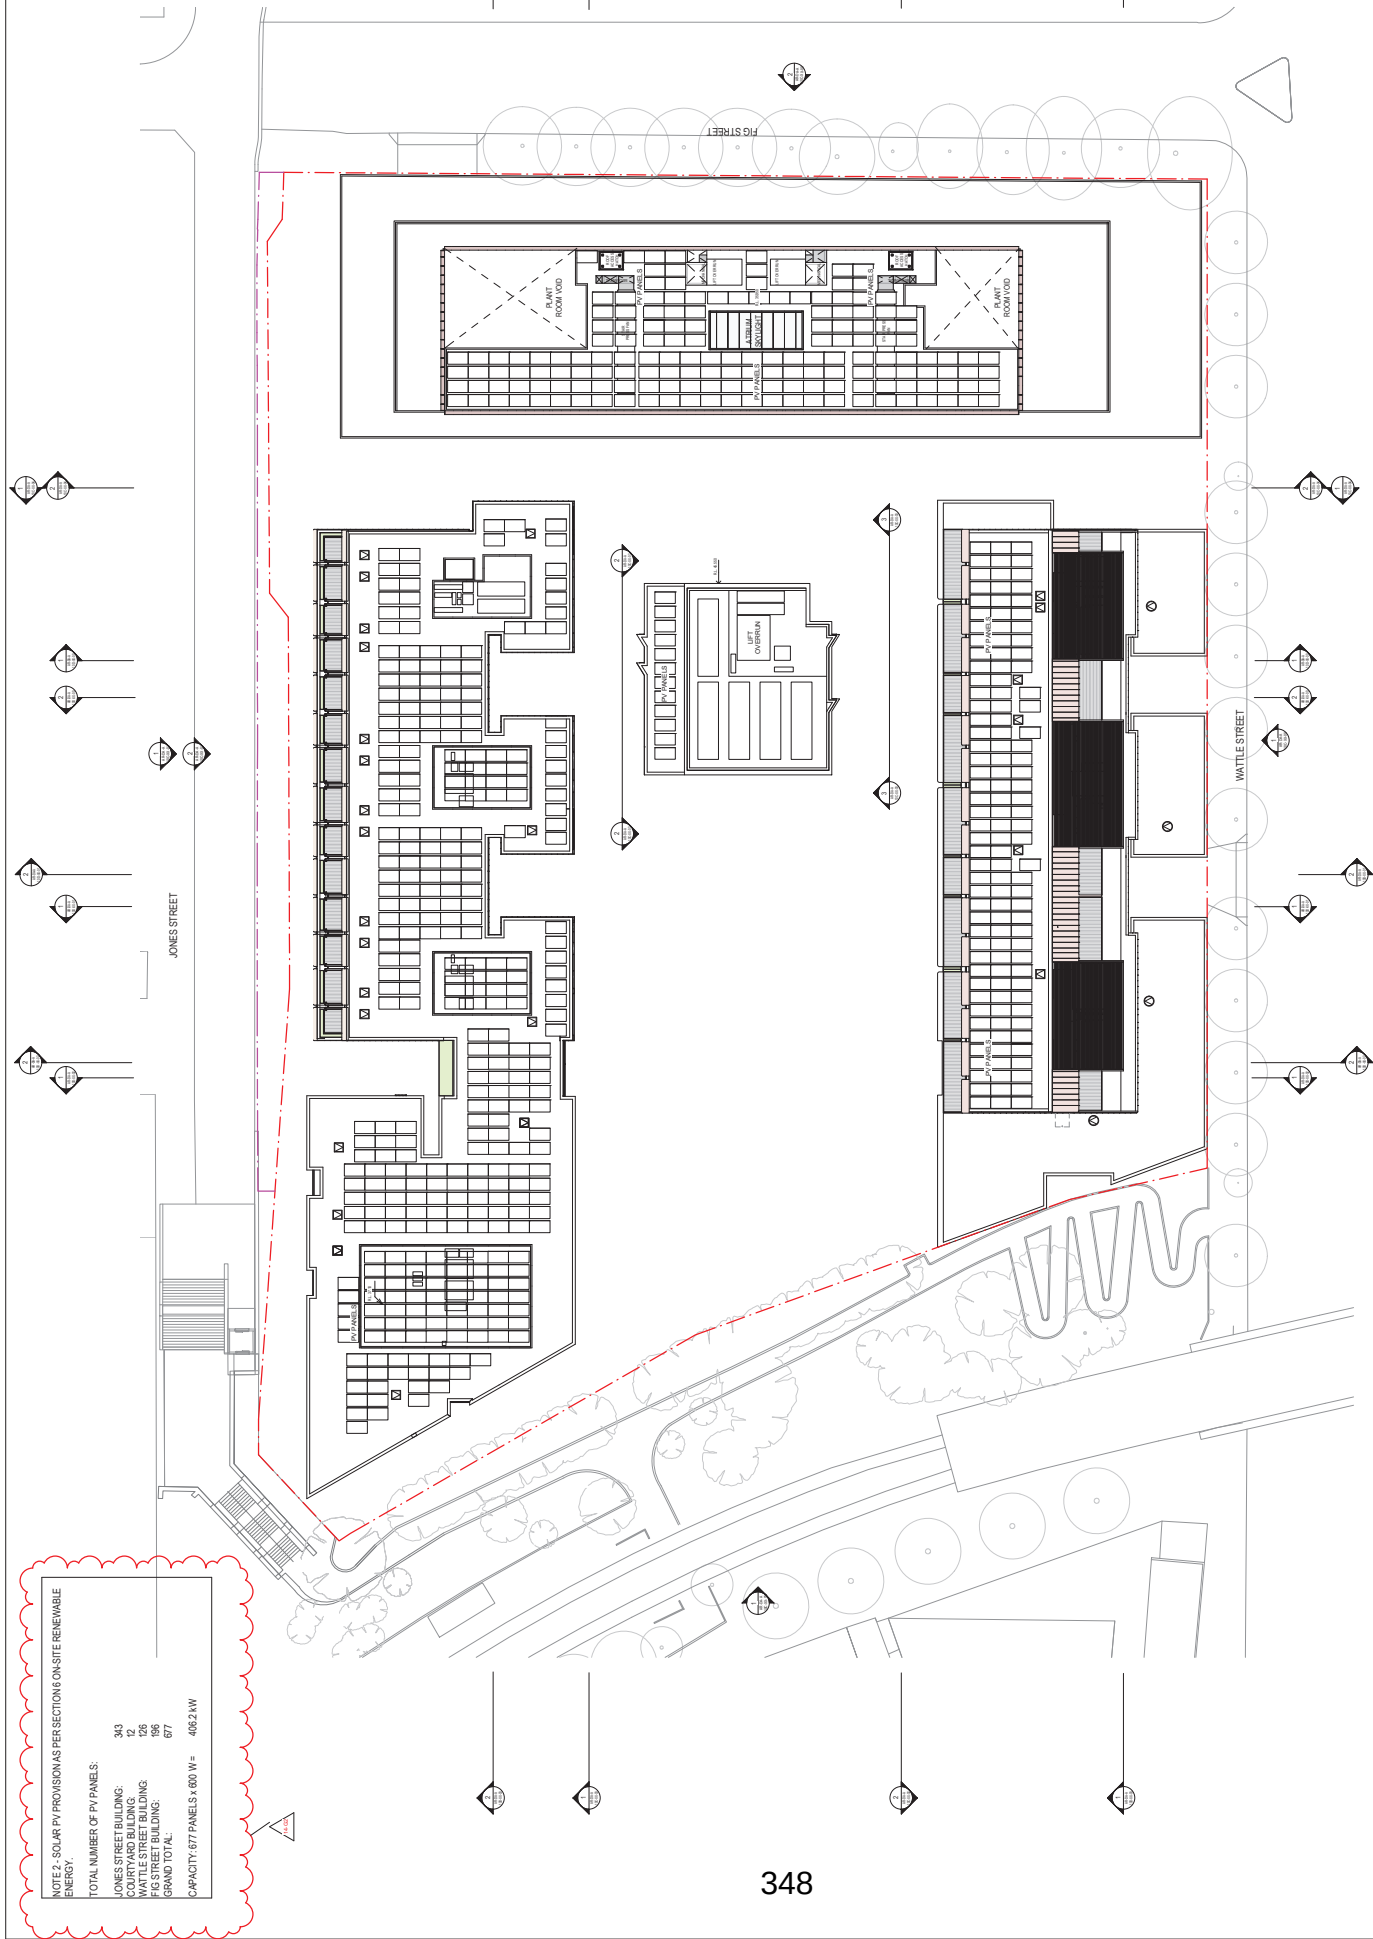



[illegible]


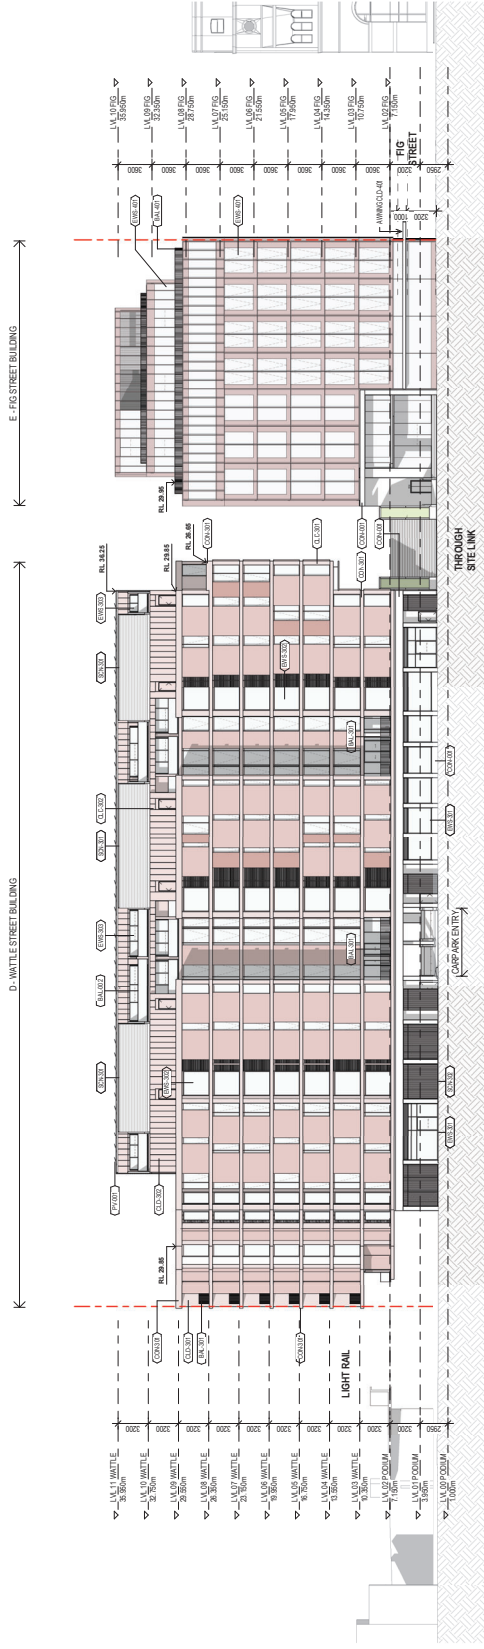


1 WATTLE STREET ELEVATION
SCALE: 1:200

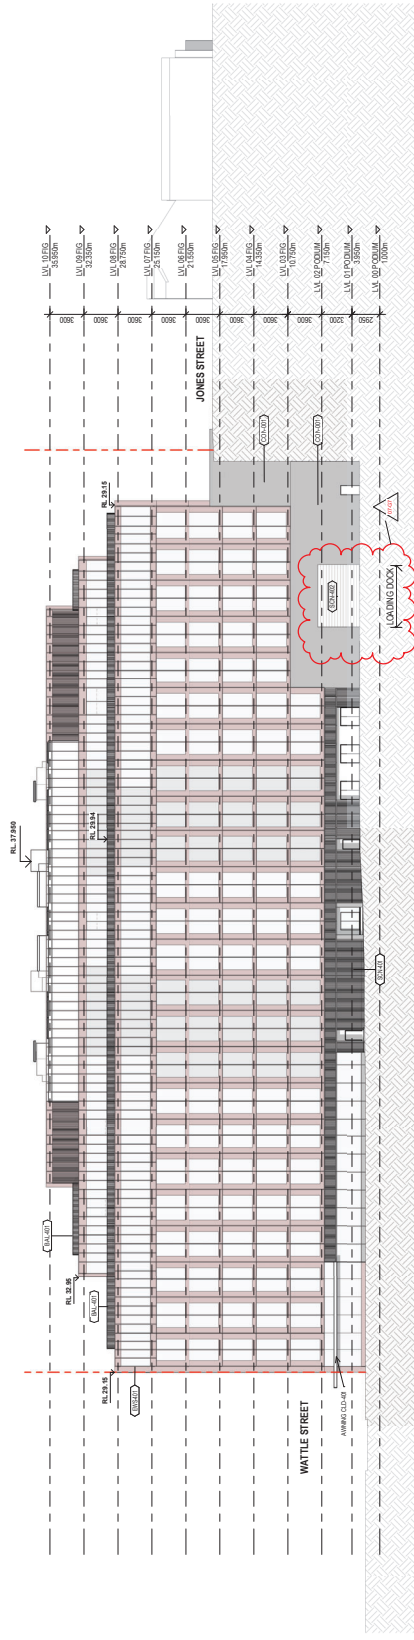


2 FIG STREET ELEVATION


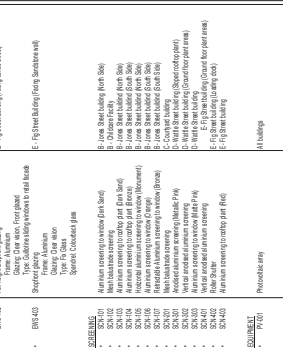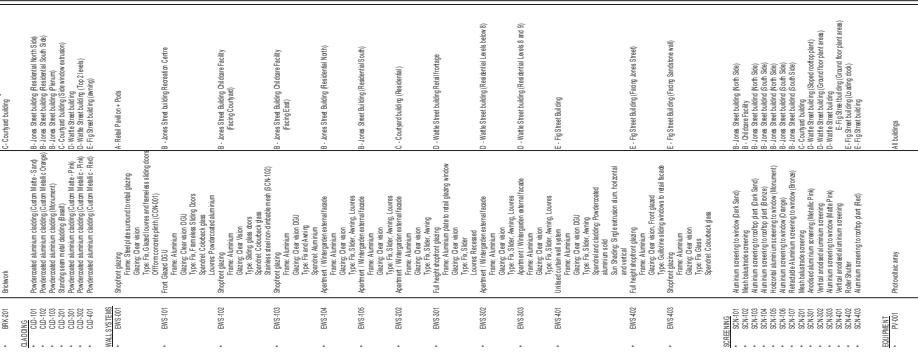



[illegible]

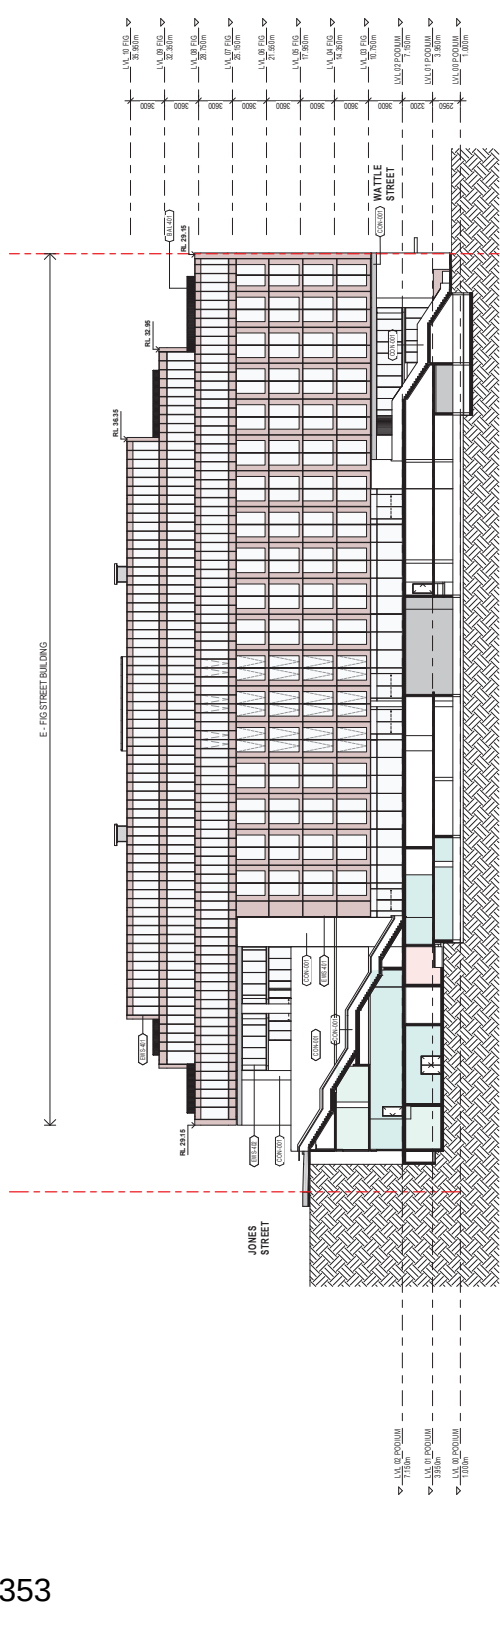





PROJECT	SECTION	DATE
		09/202

[illegible]



